

Public Notice

Notice is hereby given that the Lincolnshire County Council proposes to grant a licence, under powers contained in the Business and Planning Act 2020.

Maria Herraiz muro gave notice on 16/10/2026 by applying to Lincolnshire County Council for a 'Pavement Licence' at: 1 Castle Hill, Lincoln, LN1 3AA known as Nonna juana.

The application is for:

Tables: 9

Chairs: 27

Patio heaters: 2

Parasols or umbrellas: 2

Planters: 4

Litter bins: 1

Barriers or balustrades: 6 (two side and two corners)

Sales counters: 0

In enclosures measuring:

Area one length in metres: 11.100

Area one width in metres: 2.28

Area two length in metres: 11.100

Area two width in metres: 1.72

Between the following hours:

Monday: to

Tuesday: 9am to 4pm

Wednesday: 9 am to 4 pm

Thursday: 9am to 4pm

Friday: 9 am to 4pm

Saturday: 9 am to 4pm

Sunday: 9am to 4pm

Public consultation will end in 14 days.

[Please use this link to provide feedback](#)

Reference number: PCL000455

Access code: loJ-j24-s7b

cb82ad1953a5472cb223776850eded25.jpeg, IMG_4631.png,
bd19d3b0063a47f6944ea1d760bb2ab2.jpeg



LANTA (VISTA SUPERIOR)



LZADO (VISTA FRONTAL)






FACHADA Y TERRAZA - PLANO BASE

MEDIDAS EXISTENTES (SIN MOBILIARIO)

Longitud de fachada:	11.100 mm	(11,10 m)
Franja junto a fachada:	2.275 mm	(2,28 m)
Banda central (adoquín):	520 mm	(0,52 m)
Franja exterior:	1.200 mm	(1,20 m)
Profundidad total terraza:	3.995 mm	(3,99 m)


PLANTA (VISTA SUPERIOR)

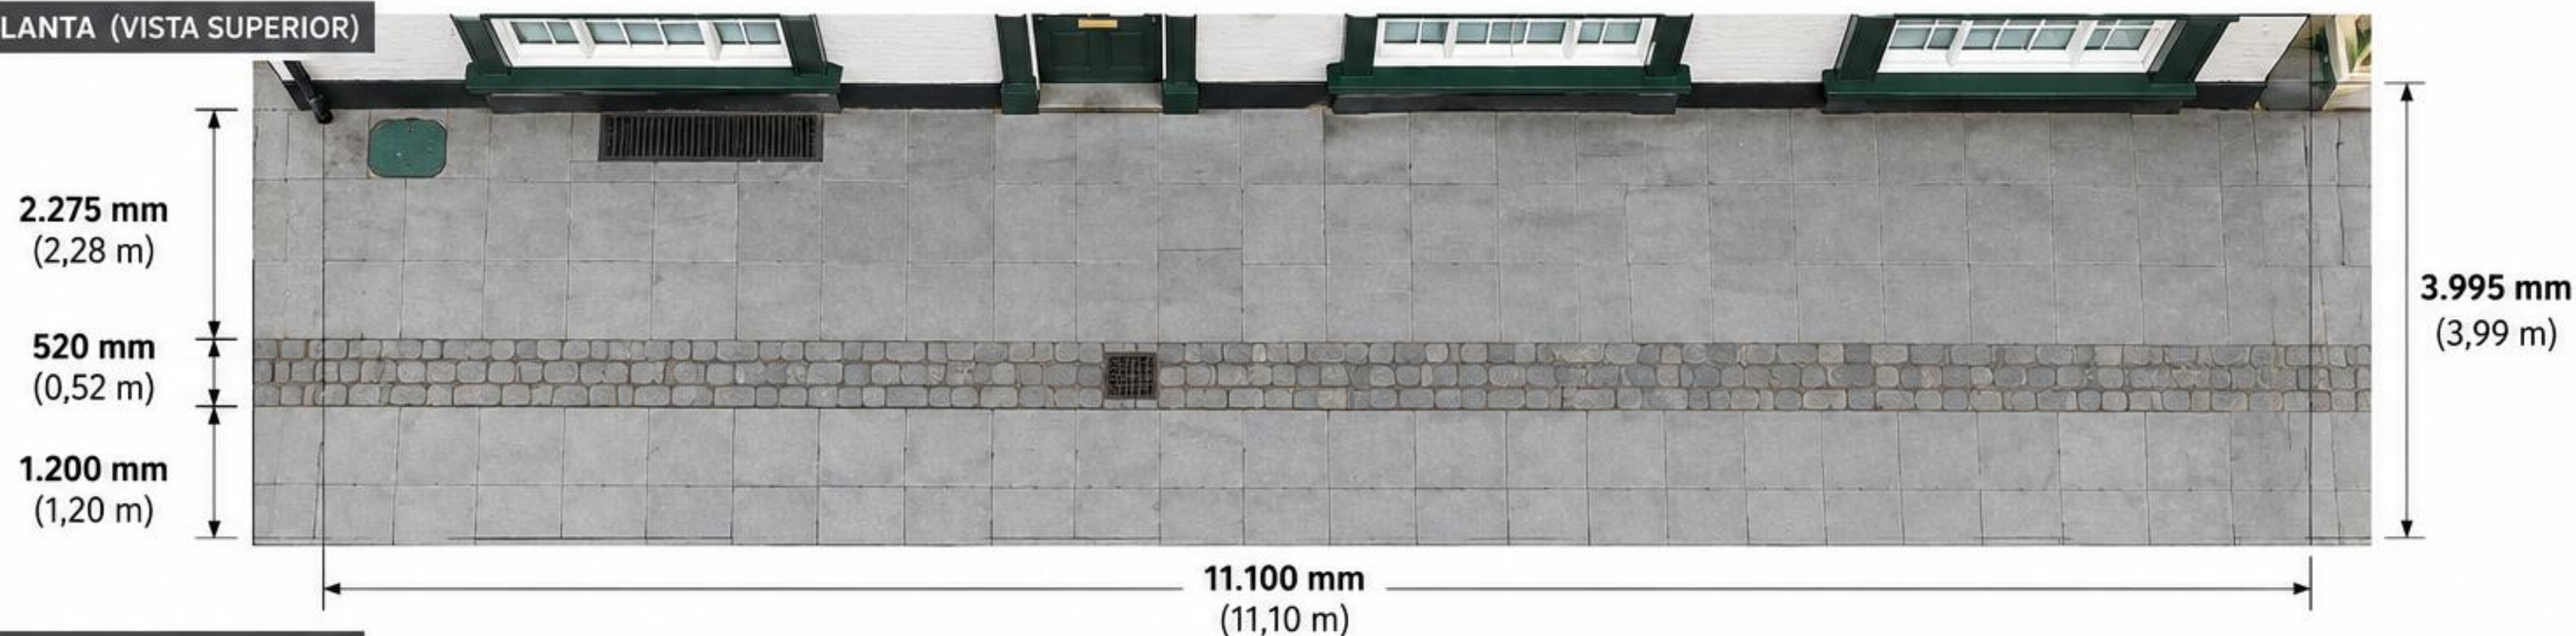

ALZADO (VISTA FRONTAL)




SECCIÓN TRANSVERSAL (PROFUNDIDAD)

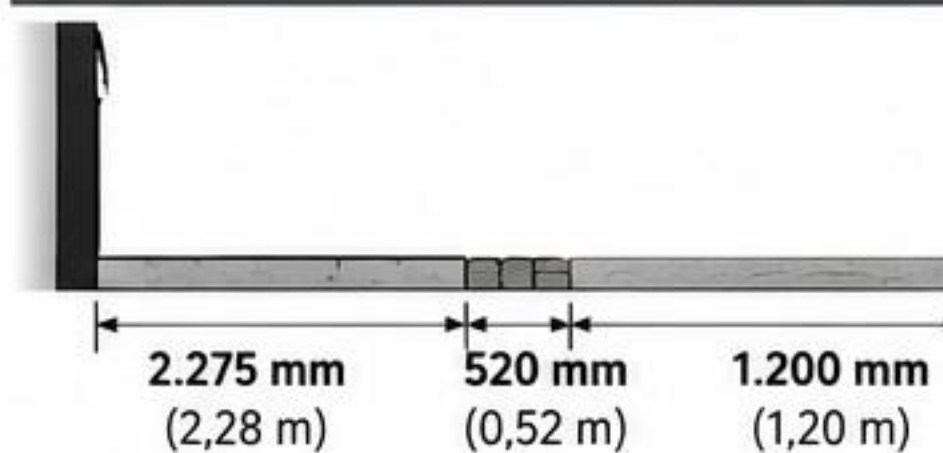

PROPOSED OUTDOOR SEATING LAYOUT

Nine tables / eighteen chairs / two large parasols / two planters / removable perimeter divider barriers

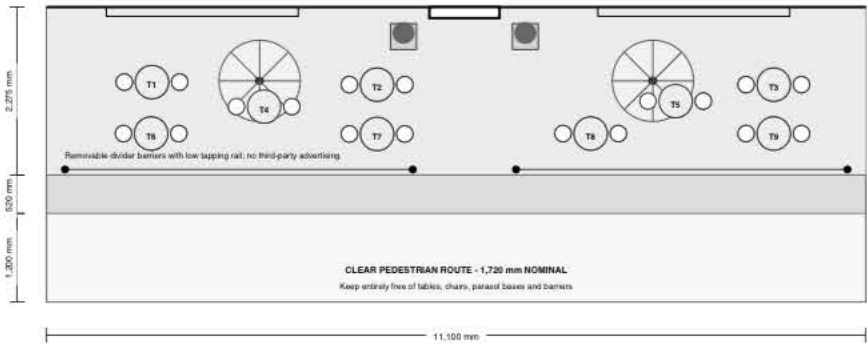

FURNITURE SCHEDULE

- T1-T9** 9 no. round bistro tables, approx. Ø700 mm
- 18 no. chairs, 2 per table
- P1-P2** 2 no. large weighted parasols, approx. Ø2.5-3.0 m
- PL1-PL2** 2 no. removable planters with shrubs, one each side of entrance
- B1-B2** Removable elegant divider barriers with continuous low tapping rail

KEY ACCESS NOTE

Furniture shown within the 2,275 mm facade side zone. The 520 mm central strip + 1,200 mm outer strip are kept clear, giving a nominal 1,720 mm unobstructed pedestrian route. Final licensed boundary and clear width are subject to highway authority approval.

PROPOSED PAVEMENT SEATING PLAN


Project: Proposed removable pavement seating - Castle Hill, Lincoln, UK
Drawing status: Application / concept plan - dimensions to be verified on site before submission

Scale: 1:50 @ A3
Paper: A3 landscape
Do not scale from drawing

Sheet 01
Date: 28 Sep 2026
Revision: P01

PROPOSED FRONT ELEVATION

Schematic elevation based on supplied photographs - existing facade retained

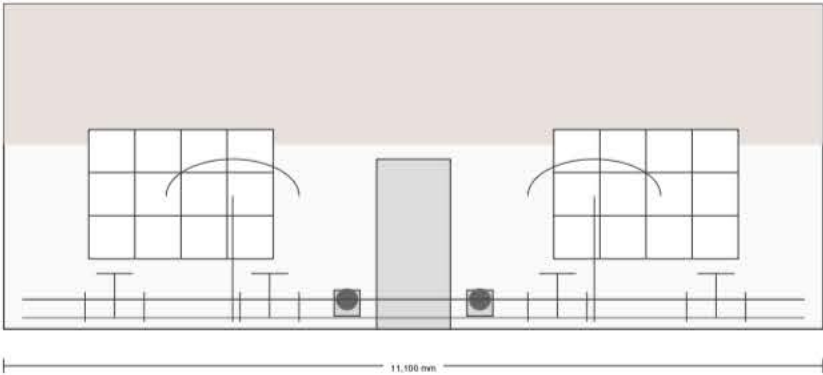

ELEVATION NOTES

- 1. Existing building fabric, windows, entrance and signage retained.
- 2. All proposed pavement furniture is freestanding and removable.
- 3. Parasols to be securely weighted; canopy to remain within licensed area.
- 4. Planters are movable and positioned clear of the entrance door.
- 5. Divider barriers to be stable, visually contrasting and cane-detectable.
- 6. No furniture is to obstruct the entrance, drainage channels or service covers.

PROPOSED FRONT ELEVATION

Project: Proposed removable pavement seating - Castle Hill, Lincoln, UK
Drawing status: Application / concept plan - dimensions to be verified on site before submission

Scale: 1:50 @ A3
Paper: A3 landscape
Do not scale from drawing

Sheet 02
Date: 28 Sep 2026
Revision: P01

REFERENCE LAYOUT & APPLICATION NOTES

Green-dot reference supplied by client; proposed table pattern reproduced on Sheet 01



Client reference image - green circles indicate the requested nine table positions.

APPLICATION / ACCESSIBILITY NOTES

- Proposed capacity: 18 seated customers (9 tables x 2 chairs).
- All tables, chairs, parasols, planters and barriers are removable.
- Furniture to be removed from the highway outside authorised operating hours.
- Maintain a continuous clear pedestrian route; drawing shows 1,720 mm nominal.
- National guidance normally seeks 2,000 mm where practicable and identifies 1,500 mm as a minimum acceptable distance between obstacles in most circumstances.
- Entrance/exit to remain unobstructed at all times.
- Barrier system should include a low continuous tapping rail and visual contrast.
- Confirm ownership/highway boundary, exact dimensions, drainage covers and street furniture by site survey before lodging the application.

IMPORTANT

This drawing is a measured proposal derived from dimensions and photographs supplied by the client. It is not a land survey. The highway authority may require amendments to furniture numbers, licensed boundary, clear pedestrian width or barrier specification.