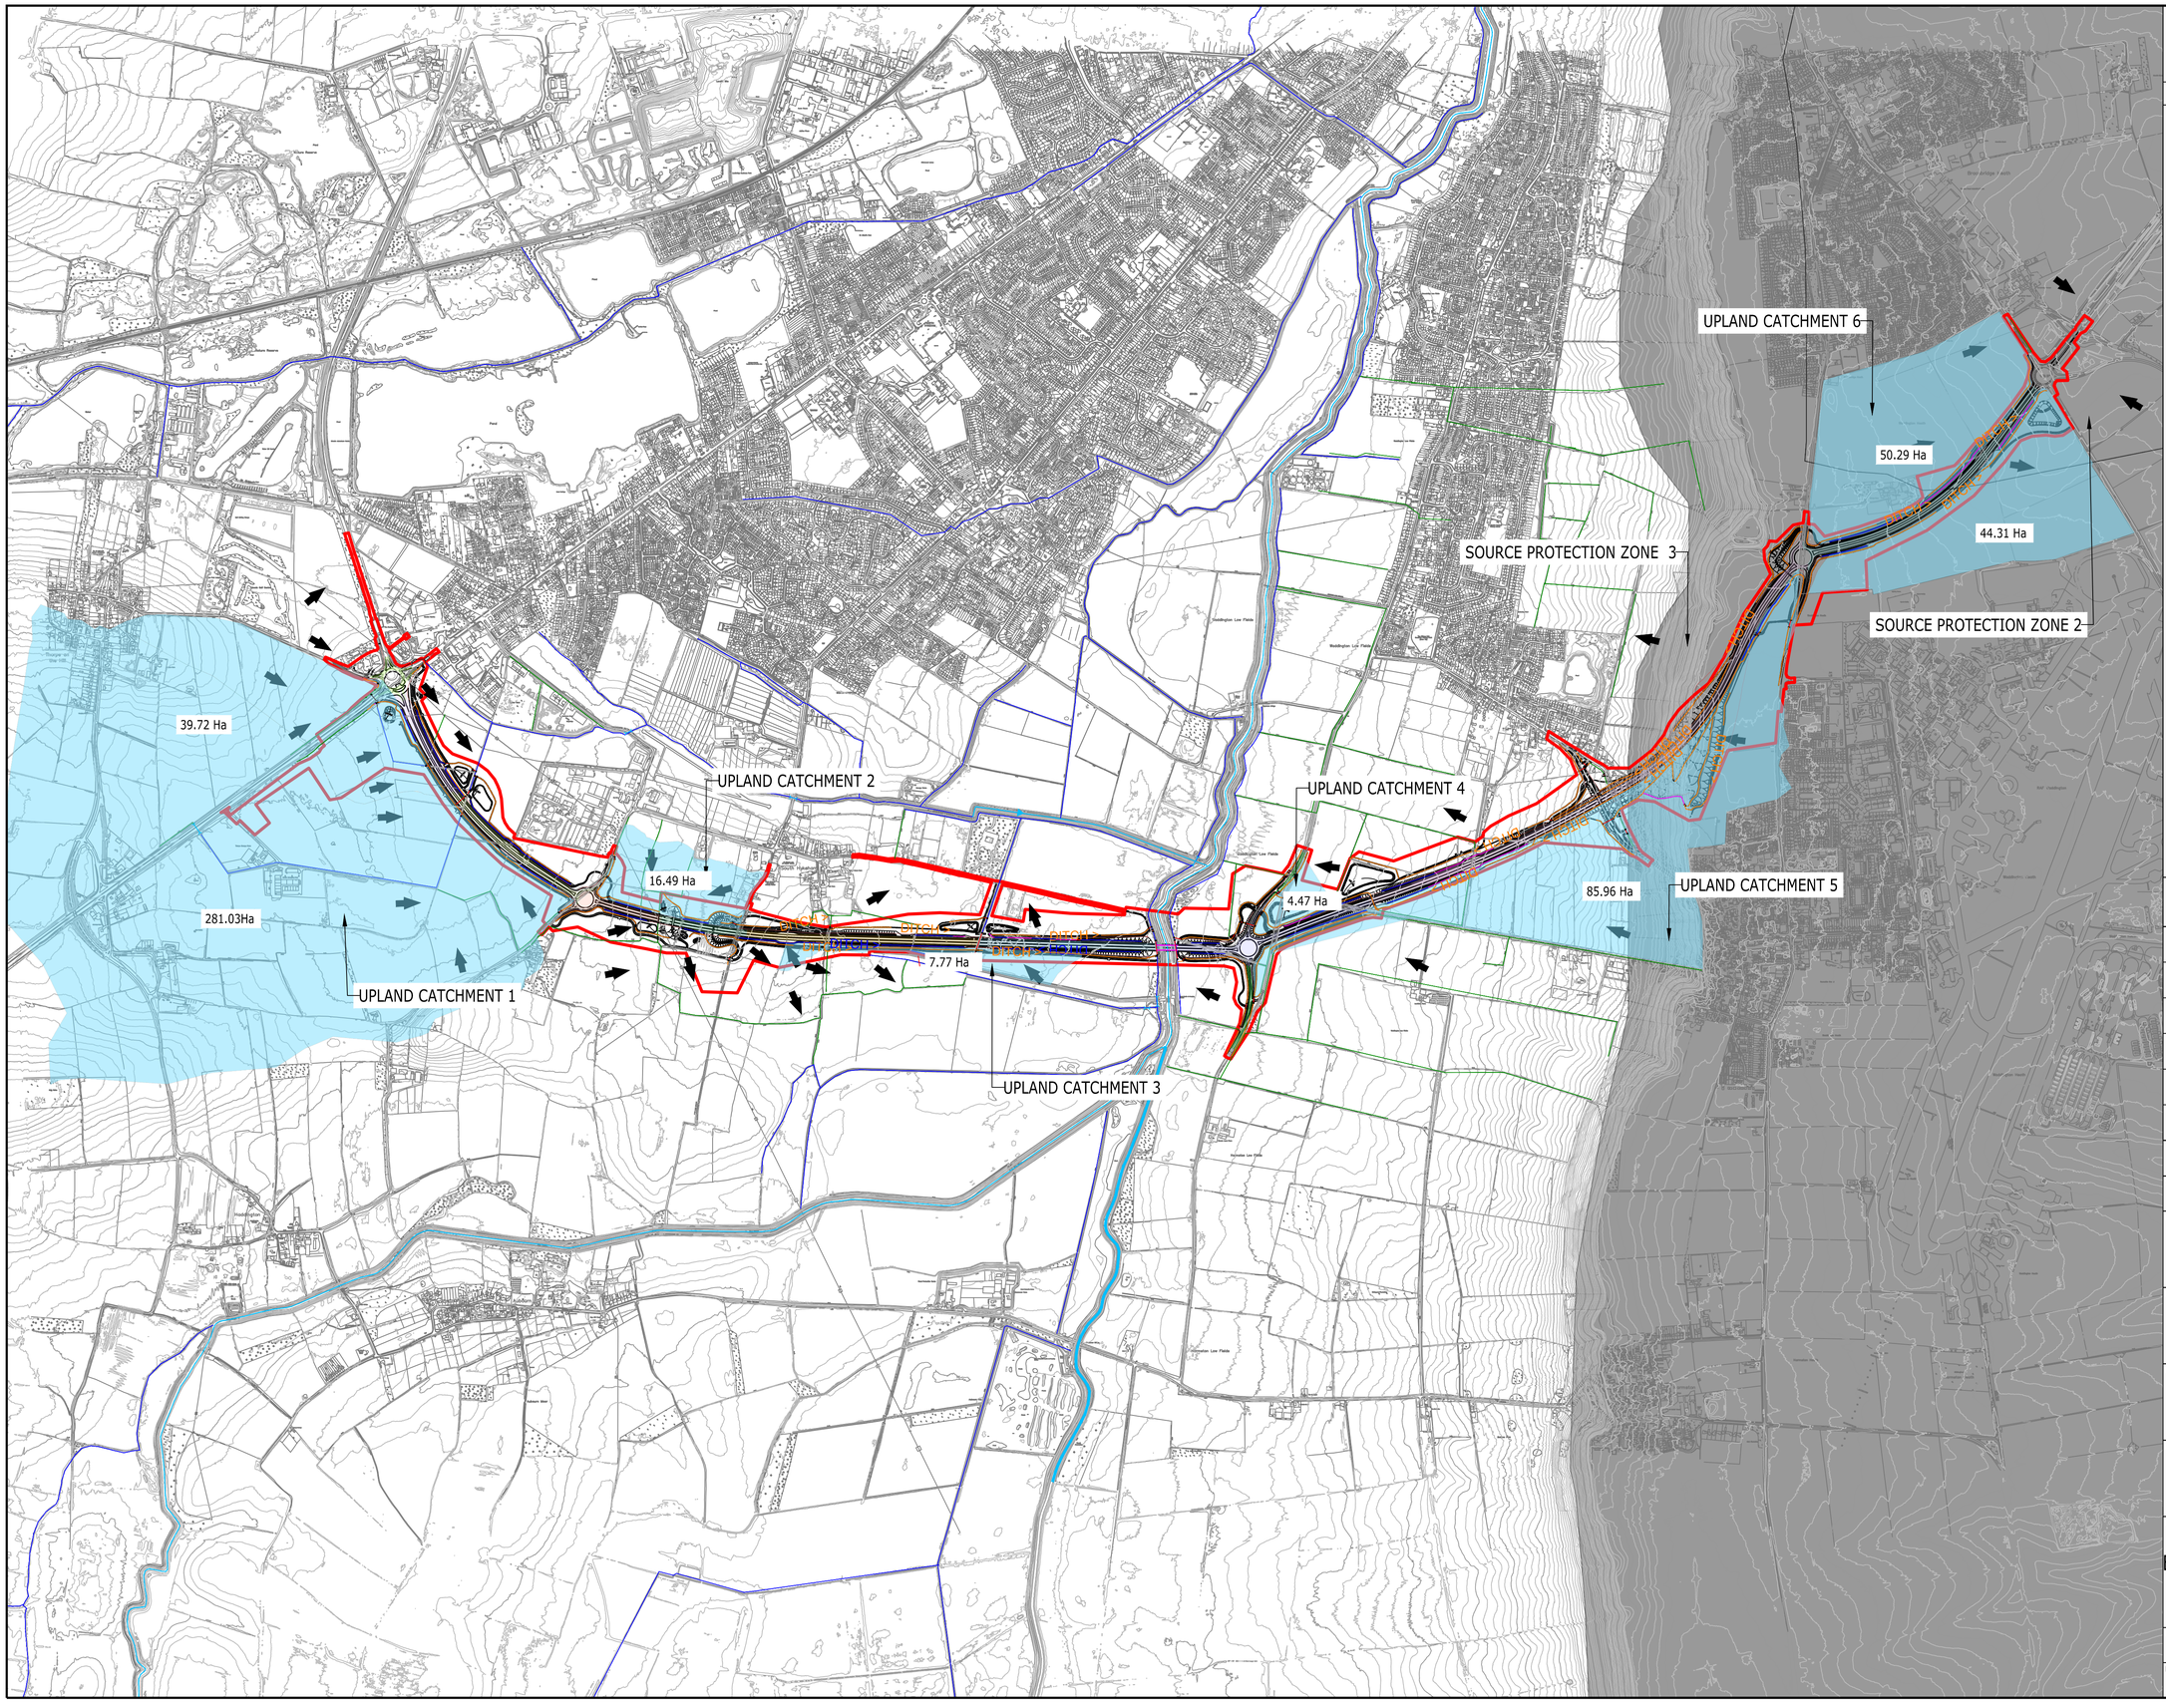

COPYRIGHT RAMBOLL UK LIMITED. ALL RIGHTS RESERVED. THIS DOCUMENT IS ISSUED FOR THE PARTY WHO COMMISSIONED IT AND FOR THE SPECIFIC PURPOSES CONNECTED WITH THE PROJECT ONLY. IT SHOULD NOT BE RELIED UPON BY ANY OTHER PARTY OR USED FOR ANY OTHER PURPOSE. RAMBOLL ACCEPTS NO RESPONSIBILITY OR LIABILITY WHICH MAY ARISE FROM RELIANCE OR USE OF THIS DOCUMENT OR THE DATA CONTAINED HEREIN BY ANY OTHER PARTY OR FOR ANY OTHER PURPOSE.

Notes

Key-

- Natural Catchment area in Ha
- Watercourses- IDB responsibility
- Watercourses - Riparian responsibility
- Diverted Watercourse
- Ditch flow direction (Lidar)

Reproduced from Ordnance Survey material with the permission of Ordnance Survey on behalf of HMSO © Crown copyright. Unauthorised reproduction infringes Crown copyright and may lead to prosecution or civil proceedings. Ordnance Survey license number AC0000850004

Rev	Description	Drawn	Checked	Approved	Date
P01	Suitable for Review and Acceptance	AJ	BW	AV	20/09/24

Suitability: S5

Drawing Status: Suitable for Review & Acceptance

Project Name: North Hykeham Relief Road

Project Client: Lincolnshire County Council – Working for a better future

Project Contractor: Balfour Beatty

Project Designer: Ramboll

tel 01244 311855 chester@ramboll.co.uk
www.ramboll.co.uk

Drawing Title: NORTH HYKEHAM RELIEF ROAD EXISTING OVERLAND CATCHMENT AND FLOW DIRECTION

Project No:	Scale (@A1):	Drawn:	Date:
1620013942	1:10000	AJ	20/09/24

Drawing No: NHRR-RAM-HDG-HYKE-DR-CD-00530

Rev: P01