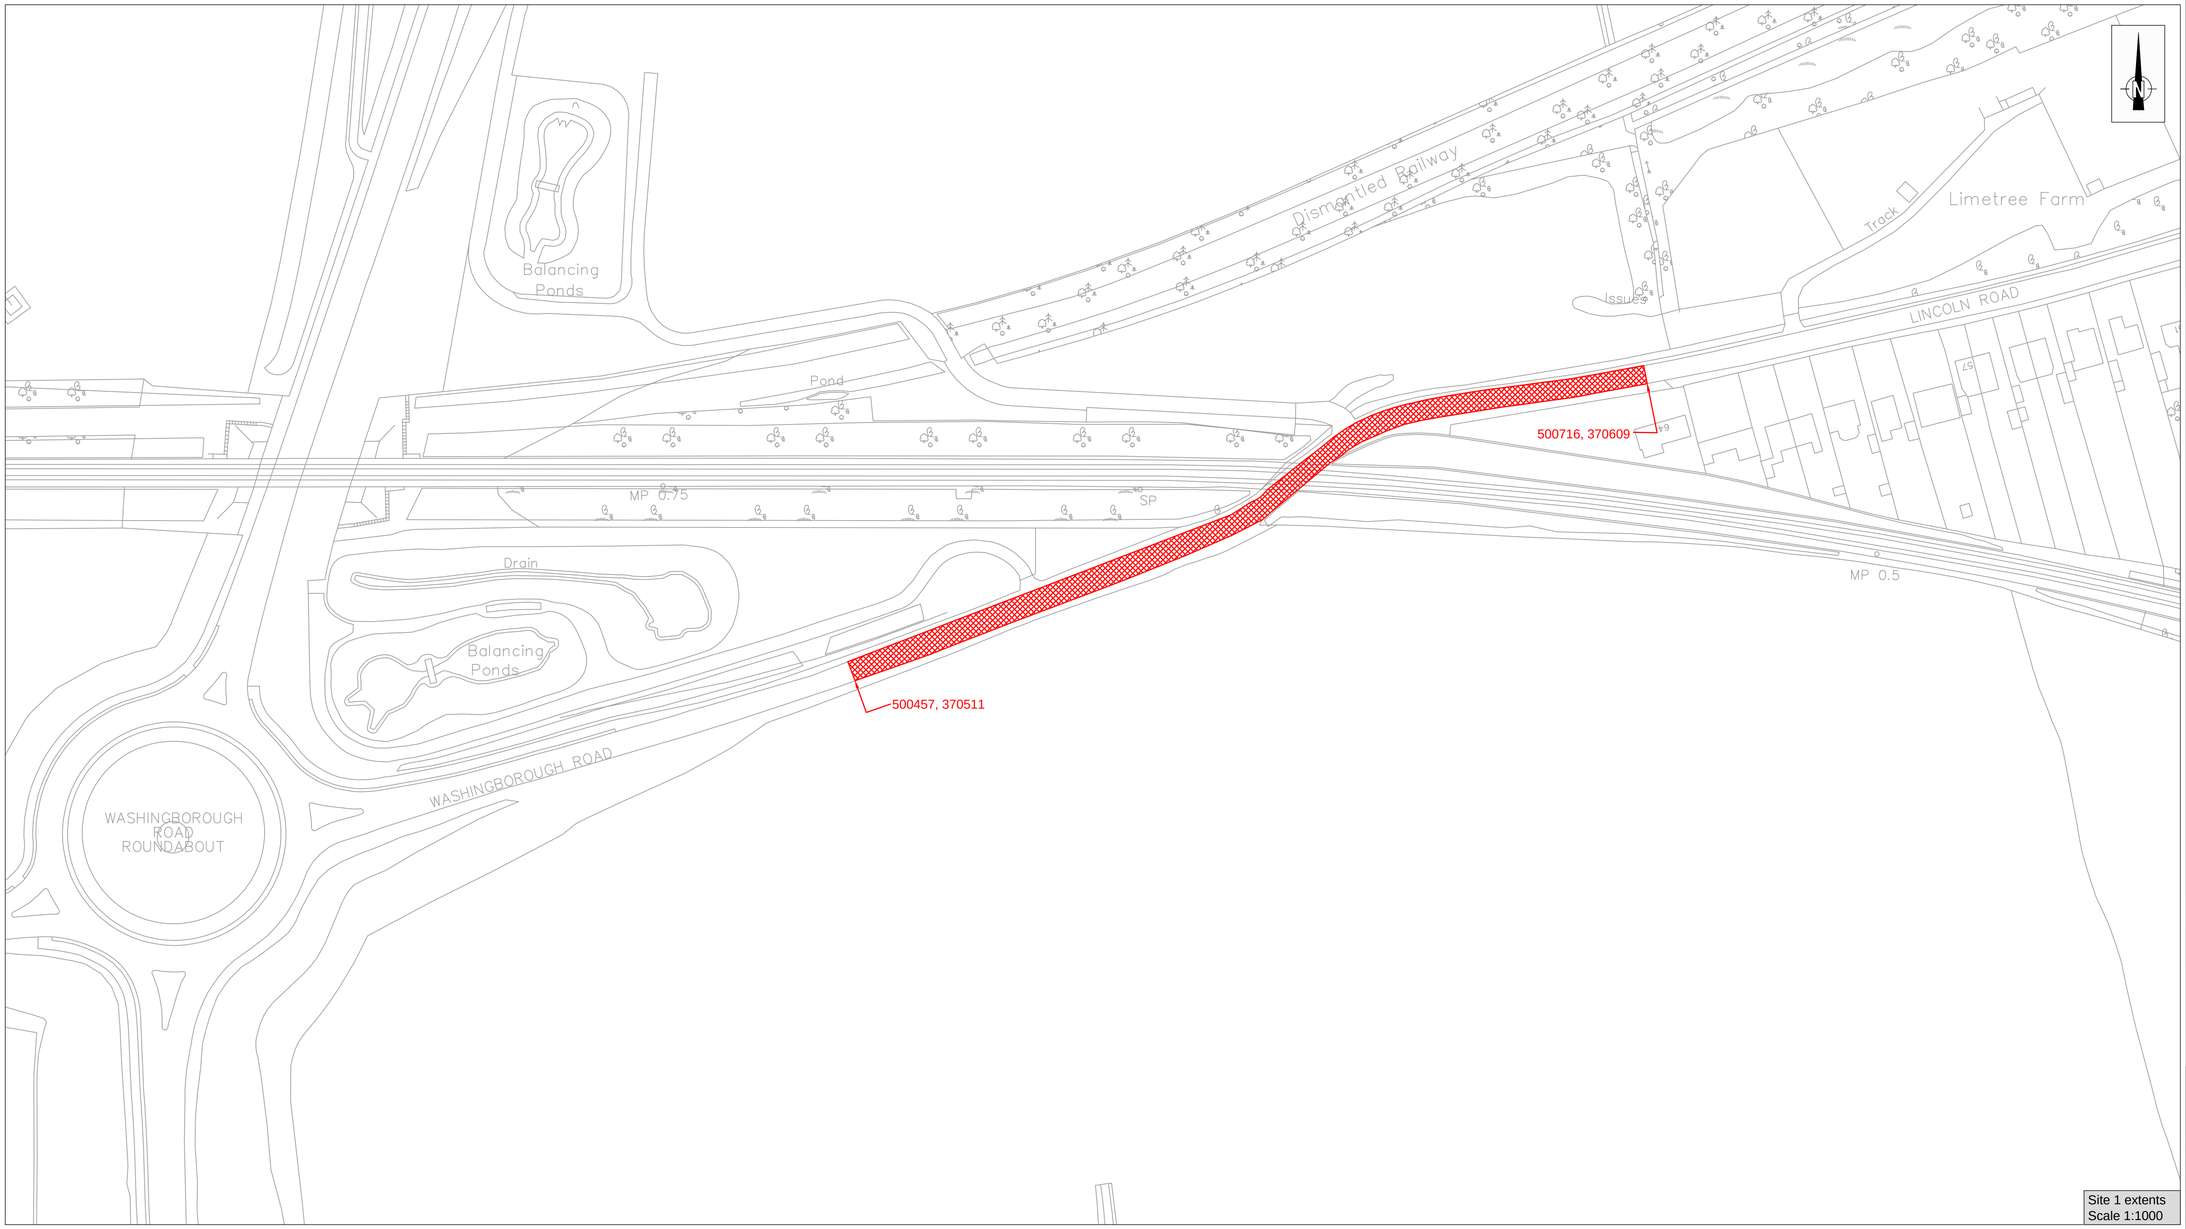

Site 1 extents
Scale 1:1000

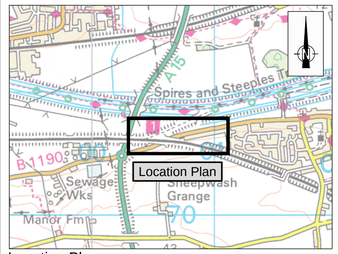

Location Plan
Scale 1:50,000

Key

Area of proposed Section 58 Restriction

Published

FOR THIRD PARTY USE THIS DRAWING SHALL BE DEEMED CURRENT ONLY AT THE DATE OF APPROVAL - PLEASE CHECK FOR AMENDMENTS BEFORE USE

Revision	Date	Description	Drawn By	Checked By	Approved By
C01	09/07/25	First Revision	SF		

Amendment Details

Drawn by	Checked by	Approved by
S.Foster	S.Foster	T.May
Date 18/07/25	Date 18/07/25	Date 18/07/25

Road No: B1190	Site Ref
Parish: Washingborough	SCN No
Scale: 1:1000 (Do not scale from this drawing) / Original Size: A1	Structure No
Scale Bar	

Description

B1190 Washingborough SRS Package
Site 1 - Lincoln Road
Proposed Section 58 Restriction

Drawing Reference Number
1097-LCC-SRS-NK-01-DR-RDS-09000

Purpose	Revision	Suitability
Published	C01	A4

TSP, Highways
County Offices
Newland
Lincoln LN1 1YL
Customer Service Centre : (01522) 782070

Lincolnshire COUNTY COUNCIL
Working for a better future

LINCOLNSHIRE COUNTY COUNCIL - Reproduced from Ordnance Survey material with the permission of Ordnance Survey on behalf of the Controller of Her Majesty's Stationery Office © Crown copyright. Unauthorised reproduction infringes Crown copyright and may lead to prosecution or civil proceedings. OS Licence AC0000850004