


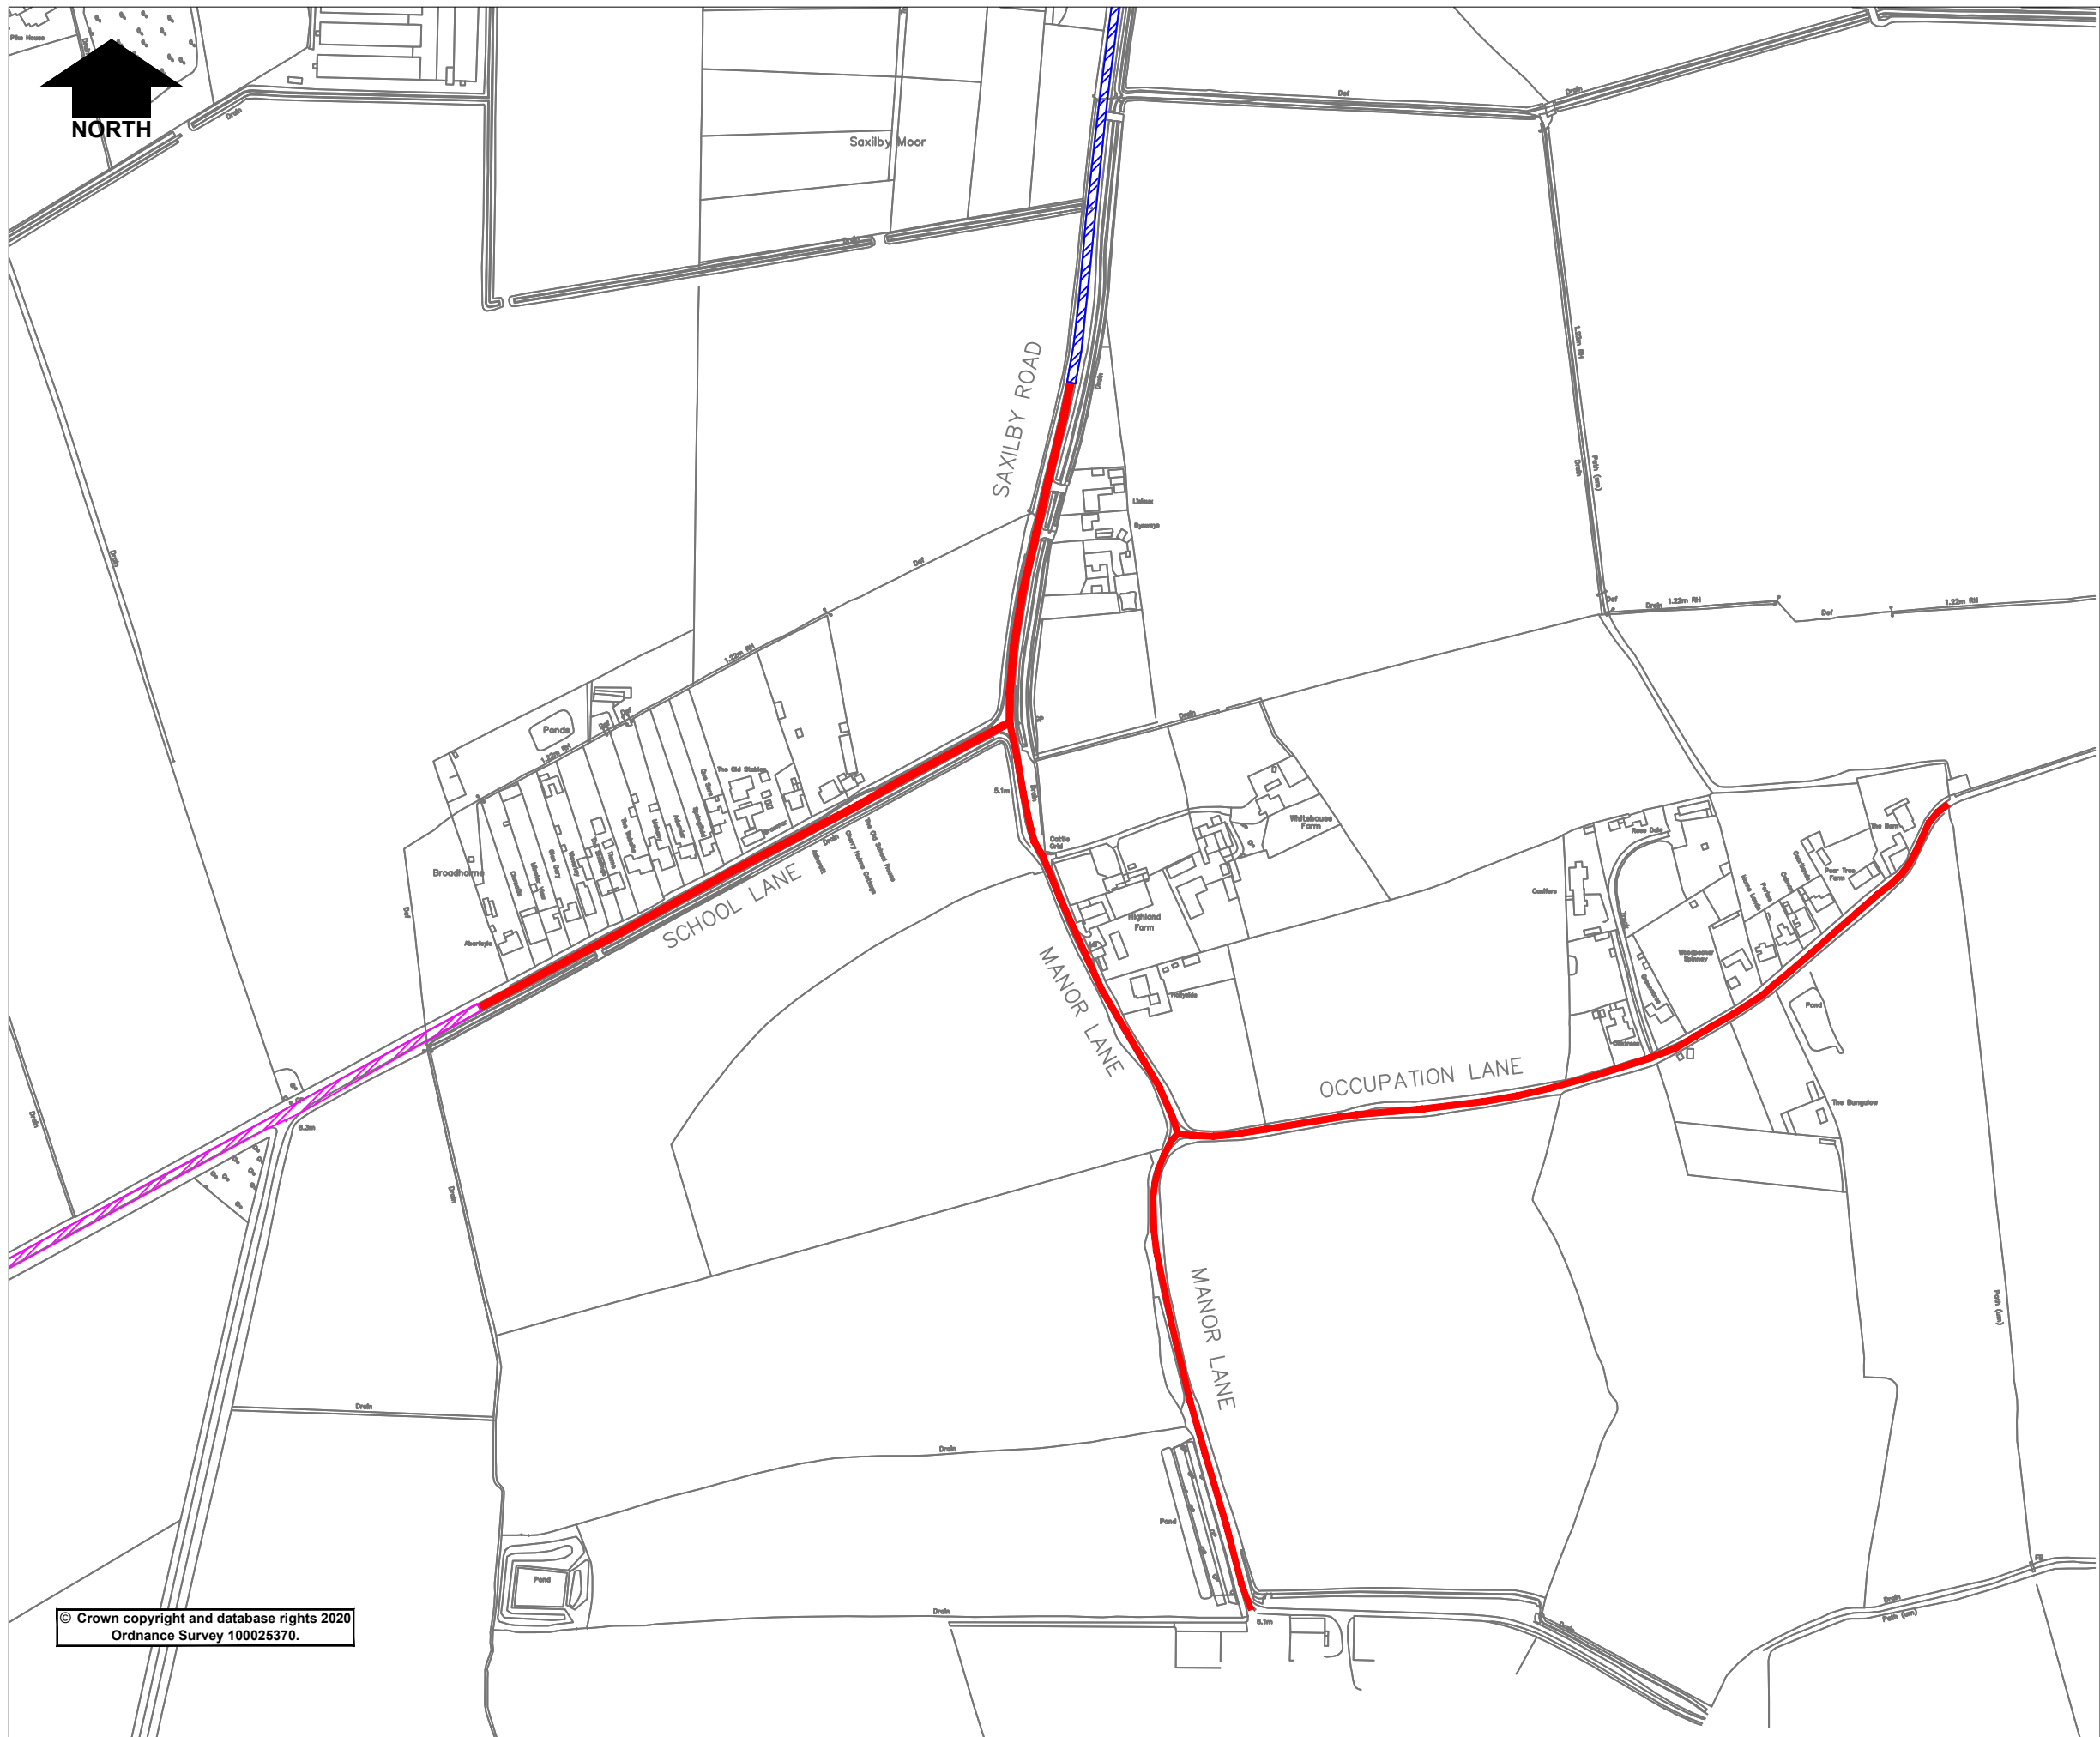

Key:-

- Proposed 30 mph Speed Limit
- Existing 40 mph speed limit
- Existing National Speed Limit

Rev.	Description	Drawn	Ch'kd	Auth	Date
Project Broadholme - Various Roads					
Status		Project No. 2131			
Drawing Title Proposed 30 mph Speed Limit					
Scale NTS	Drawn NB			Date June 2026	
	Ch'kd			Date	
	Auth		Traced		
Drawing No. NB/2131/002				Rev. 0	

Lincolnshire

COUNTY COUNCIL

County Offices, Newland, Lincoln LN1 1YL