

Public Notice

Notice is hereby given that Lincolnshire County Council proposes to grant a licence, under powers contained in the Business and Planning Act 2020.

Gary Croft gave notice on 25 September 2026 by applying to Lincolnshire County Council for a 'Pavement Licence' at: 12 Market Place, Louth, LN11 9PB known as 601 Club Italian Bistro.

The application is for:

- Tables: 23
- Chairs: 62
- Patio heaters: 0
- Parasols or umbrellas: 2 awnings
- Planters: 0
- Litter bins: 0
- Barriers or balustrades: 0
- Sales counters: 0

In an enclosure measuring:

- Area one length in metres: 6
- Area one width in metres: 1.2
- Area two length in metres: 14
- Area two width in metres: 1.2
- Area three length in metres: 7
- Area three width in metres: 3.5

Between the following hours:


- Monday: 8.30am to 6pm
- Tuesday: 8.30am to 6pm
- Wednesday: 8.30am to 9pm
- Thursday: 8.30am to 9pm
- Friday: 8.30am to 11pm
- Saturday: 8am to 12pm
- Sunday: 8.30am to 6pm

Public consultation will end in 14 days.

[Please use this link to provide feedback.](#)

Reference number: PCL000444

Access code: qay-Ab3-sU8

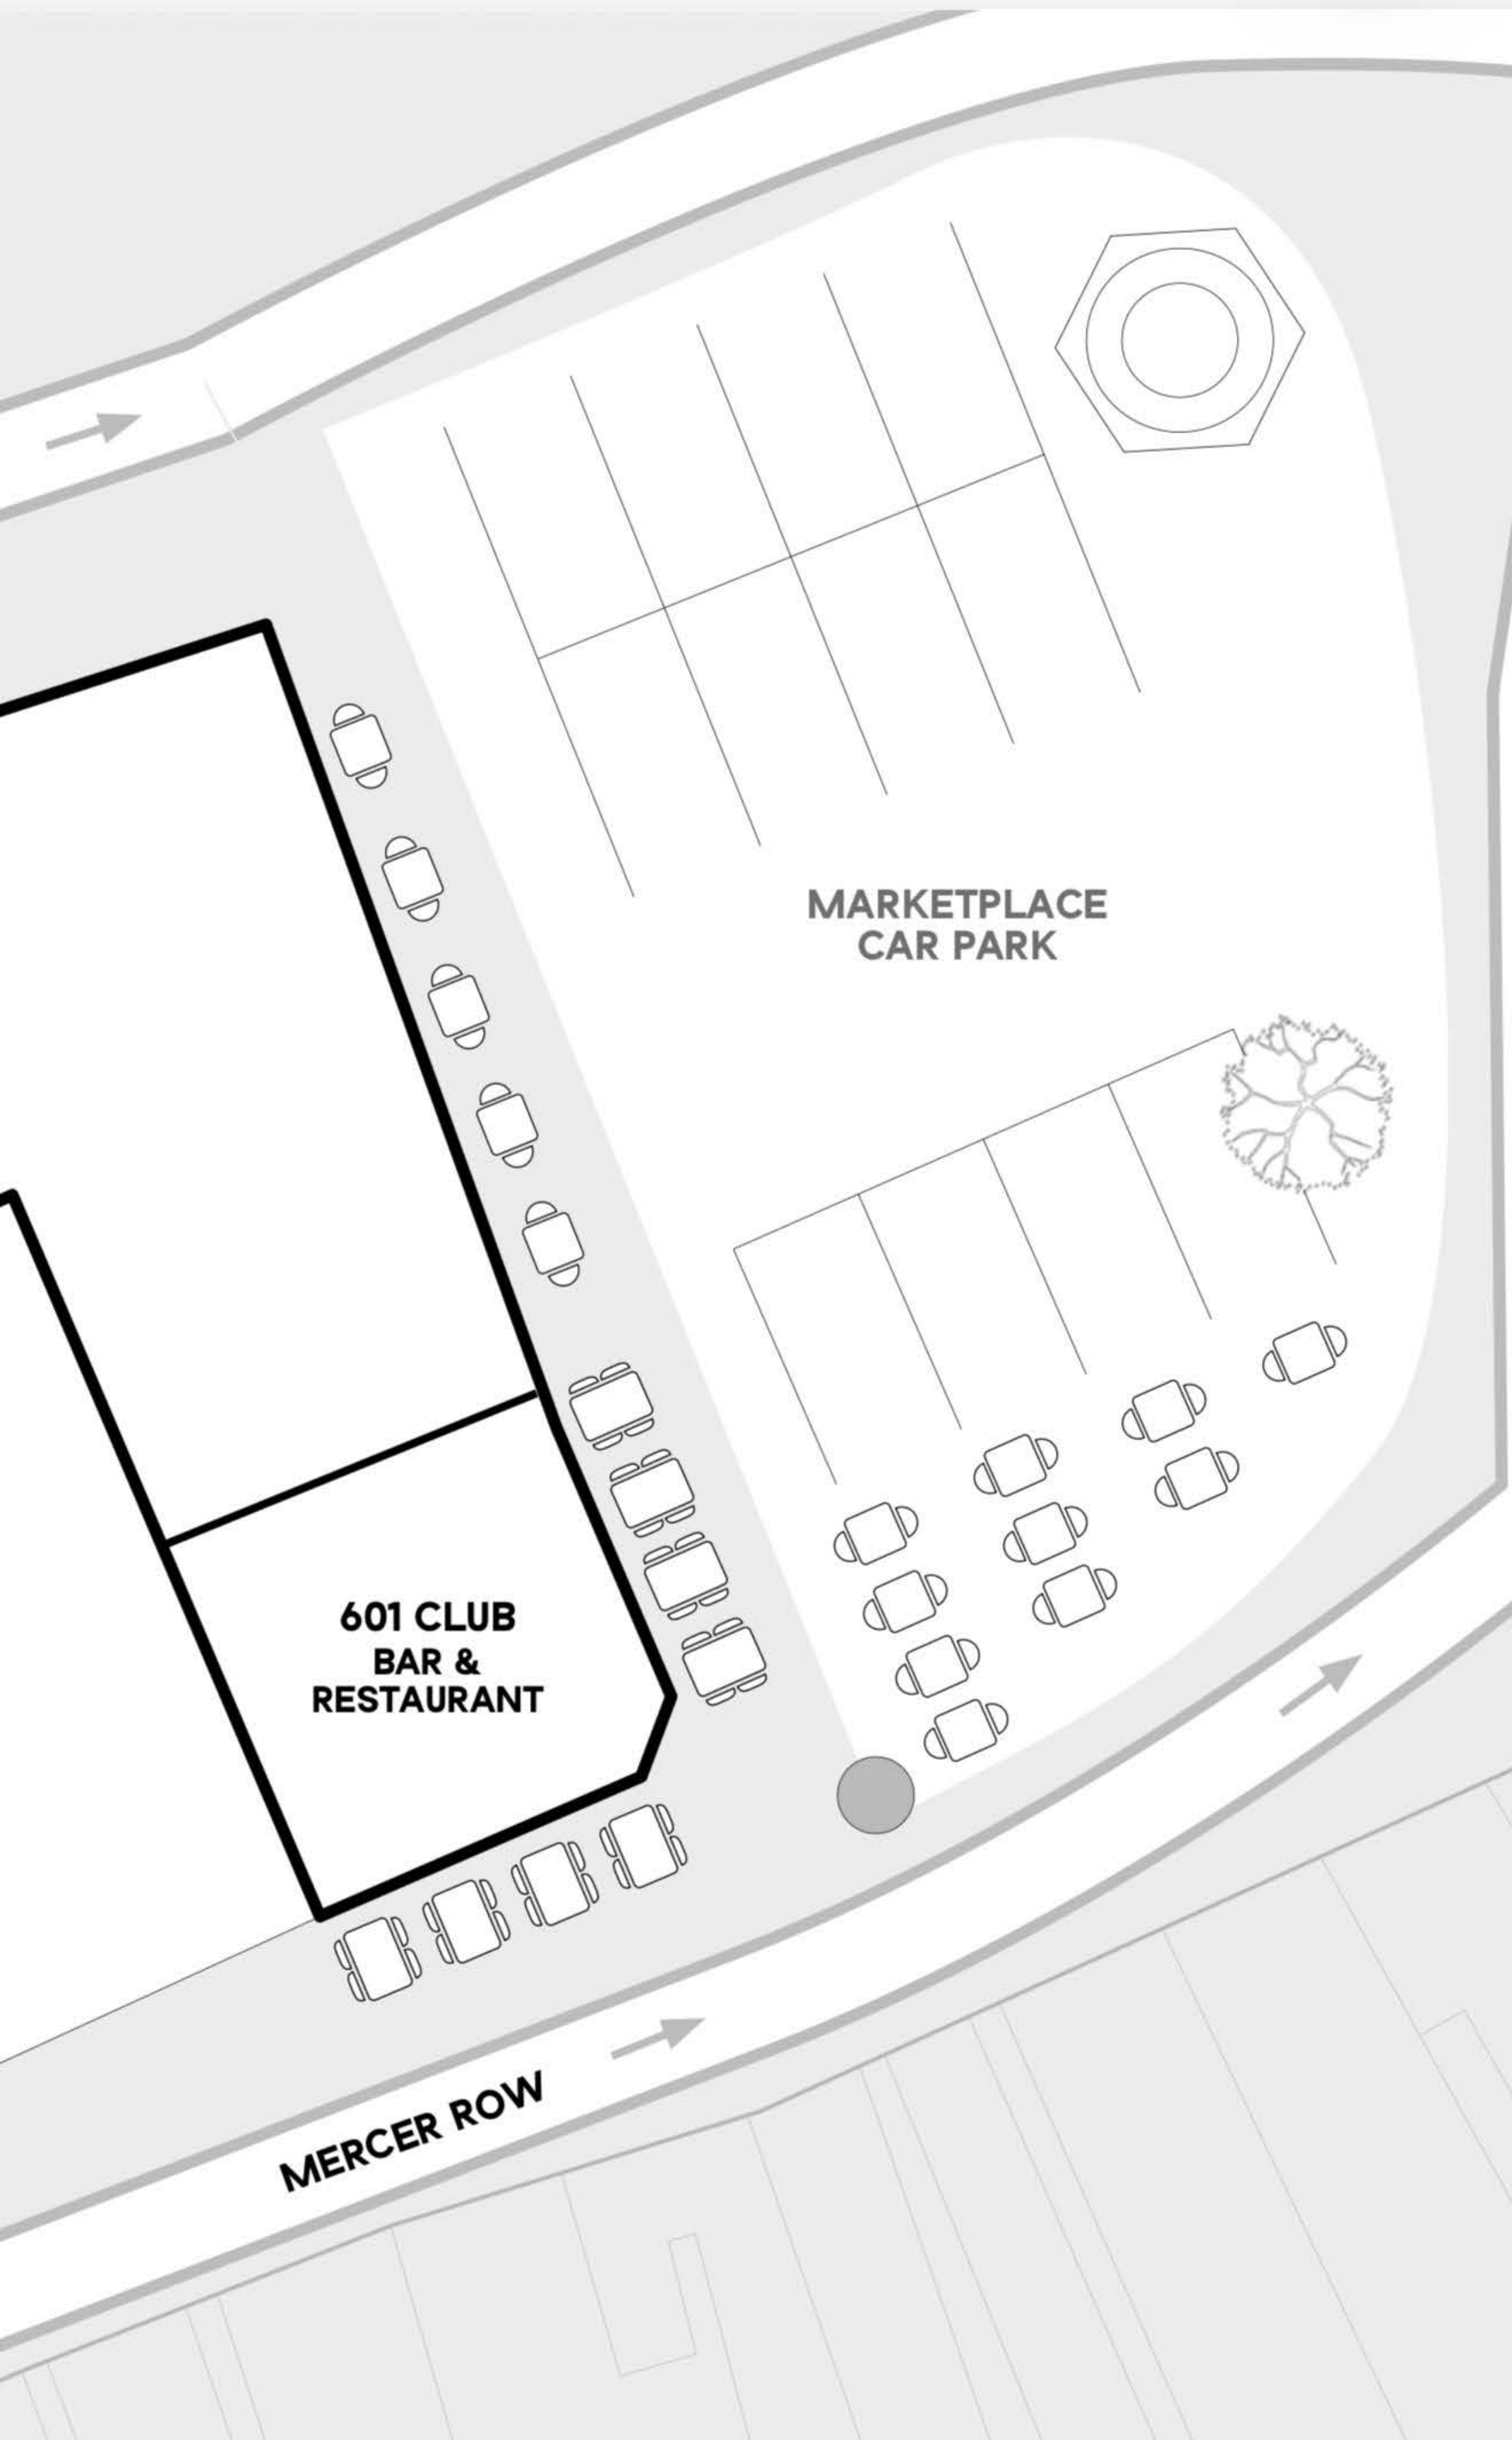

**MARKETPLACE
CAR PARK**

**601 CLUB
BAR &
RESTAURANT**

MERCER ROW



Table and chairs
footprint:



TABLE FOR 4
1270 x 1100mm



TABLE FOR 2
600 x 940mm

601 CLUB Cafe Bar

12 Market Place, LOUTH, LN11 9PB
Pavement Seating Plan 1:100



© Crown copyright and database rights 2020 OS AC0000848263. Public rights of way shown on this map have been taken from Local Authority definitive maps. The representation on this map of any other road, track or path is no evidence of the existence of a right of way.

0 12.5 25 37.5 50 m
Scale 1:1250 - 1cm = 12.5m - A4 Size

601 CLUB Cafe Bar

12 Market Place, LOUTH, LN11 9PB
OS LOCATION MAP 1:1250