

## Public Notice

Notice is hereby given that Lincolnshire County Council proposes to grant a licence, under powers contained in the Business and Planning Act 2020.

Bree Axton gave notice on 28 September 2026 by applying to Lincolnshire County Council for a 'Pavement Licence' at: Archies, Pawnshop Passage, Louth, LN11 9JQ known as Archies.

The application is for:

- Tables: 7
- Chairs: 18
- Patio heaters: 0
- Parasols or umbrellas: 0
- Planters: 4
- Litter bins: 0
- Barriers or balustrades: 0
- Sales counters: 0

In an enclosure measuring:

- Length in metres: 9
- Width in metres: 2

Between the following hours:

- Monday: 9am to 5pm
- Tuesday: 9am to 5pm
- Wednesday: 9am to 5pm
- Thursday: 9am to 9pm
- Friday: 9am to 9pm
- Saturday: 9am to 9pm
- Sunday: 9am to 5pm


Public consultation will end in 14 days.

[Please use this link to provide feedback.](#)

Reference number: PCL000449

Access code: MDA-8Bz-qHF

ARCHIE'S CAFE BAR KITCHEN

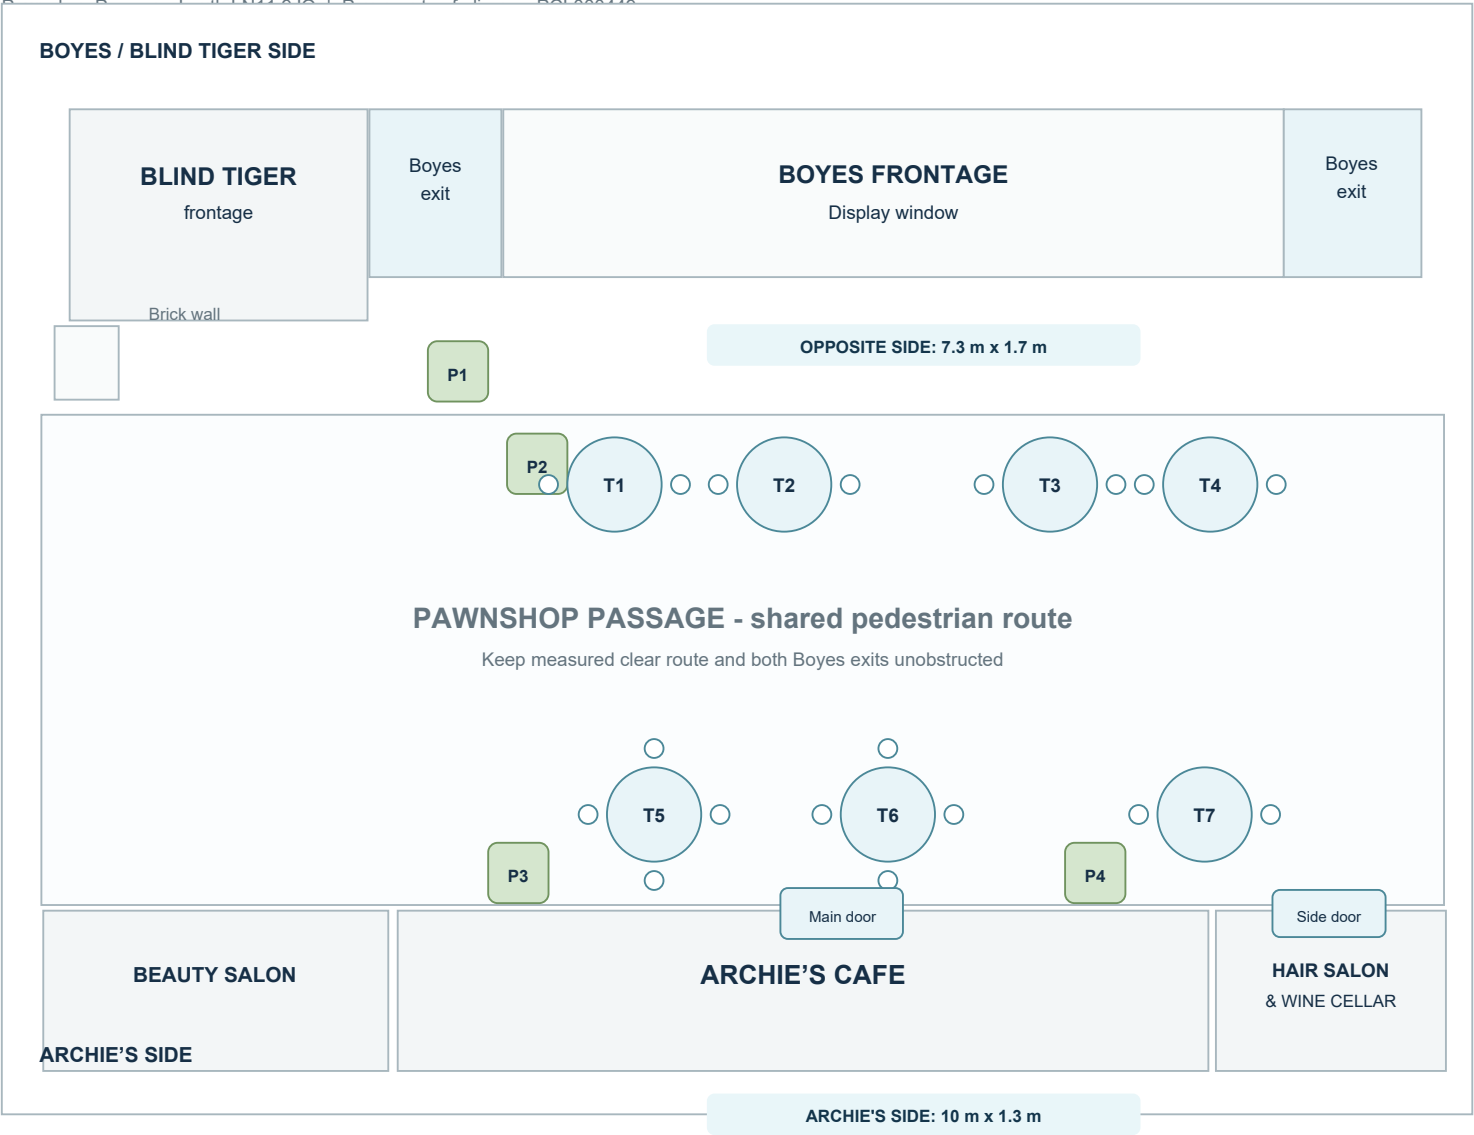

Layout transcribed from supplied sketch; furniture symbols show approximate positions only.  
Four site measurements added 26 September 2026. Drawing remains not to scale; clear route and boundaries require checking.

FURNITURE LAYOUT - DRAFT

NOT TO SCALE • DIMENSIONS REQUIRED

Furniture schedule shown in sketch

7 tables | 18 chairs | 4 planters

Umbrellas: confirm number and positions

Barriers: confirm number and positions

Boyes frontage: written permission requested

MEASUREMENTS FROM SITE NOTES

Opposite side (Boyes / Blind Tiger)

Length 7.3 m

Width 1.7 m

Archie's side

Length 10 m

Width 1.3 m

Widths transcribed from handwritten notes; please confirm.

Before submitting to the council

Use measured dimensions to redraw at 1:100.

Confirm whether Boyes frontage is included.

Attach Boyes' permission letter if included.

Show the exact licensed boundary and any umbrellas or barriers on the final drawing.

[illegible]