

Public Notice

Notice is hereby given that Lincolnshire County Council proposes to grant a licence, under powers contained in the Business and Planning Act 2020.

Mark Hulme gave notice on 28 September 2026 by applying to Lincolnshire County Council for a 'Pavement Licence' at: 16 High Street, Stamford, PE9 2AL known as Rennet & Rind Cheesemongers of Stamford.

The application is for:

- Tables: 7
- Chairs: 20
- Patio heaters: 2
- Parasols or umbrellas: 1
- Planters: 1
- Litter bins: 0
- Barriers or balustrades: 6
- Sales counters: 0

In an enclosure measuring:

- Length in metres: 4.5m
- Width in metres: 2.4m

Between the following hours:


- Monday: closed
- Tuesday: 10am to 4pm
- Wednesday: 10am to 4pm
- Thursday: 10am to 10pm
- Friday: 9am to 10pm
- Saturday: 9am to 10pm
- Sunday: 10am to 4pm

Public consultation will end in 14 days.

[Please use this link to provide feedback.](#)

Reference number: PCL000452

Access code: KhF-RO3-bdp

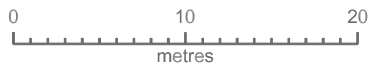

Scale 1:500 @ A4

© Crown copyright 2023 Ordnance Survey 100053143

Drawing Status - Planning submittal

REV		


**CAPITAL REFRIGERATION
SERVICES LTD**
45 Hoddesdon Industrial Centre
Pindar Road
Hoddesdon
Herts
Tel 01992-78884
e:mail, arh@capitalref.com
www. capitalref.com

CLIENT Rennet and Rind
62, Papworth Business Park
Stirling Way,
Atria Court, Papworth Everard,
Cambridge CB23 3GV

SITE
16 Stamford High Street
Stamford
PE9-"AL

PROJECT Shop Refit
Installation of
External Refrigeration PLant
& Advertising Consent
location plan

REV	DWG NO	DATE	SCALE	DRAWN
	2023-303	June 2023	1:50 @ A1	ARH

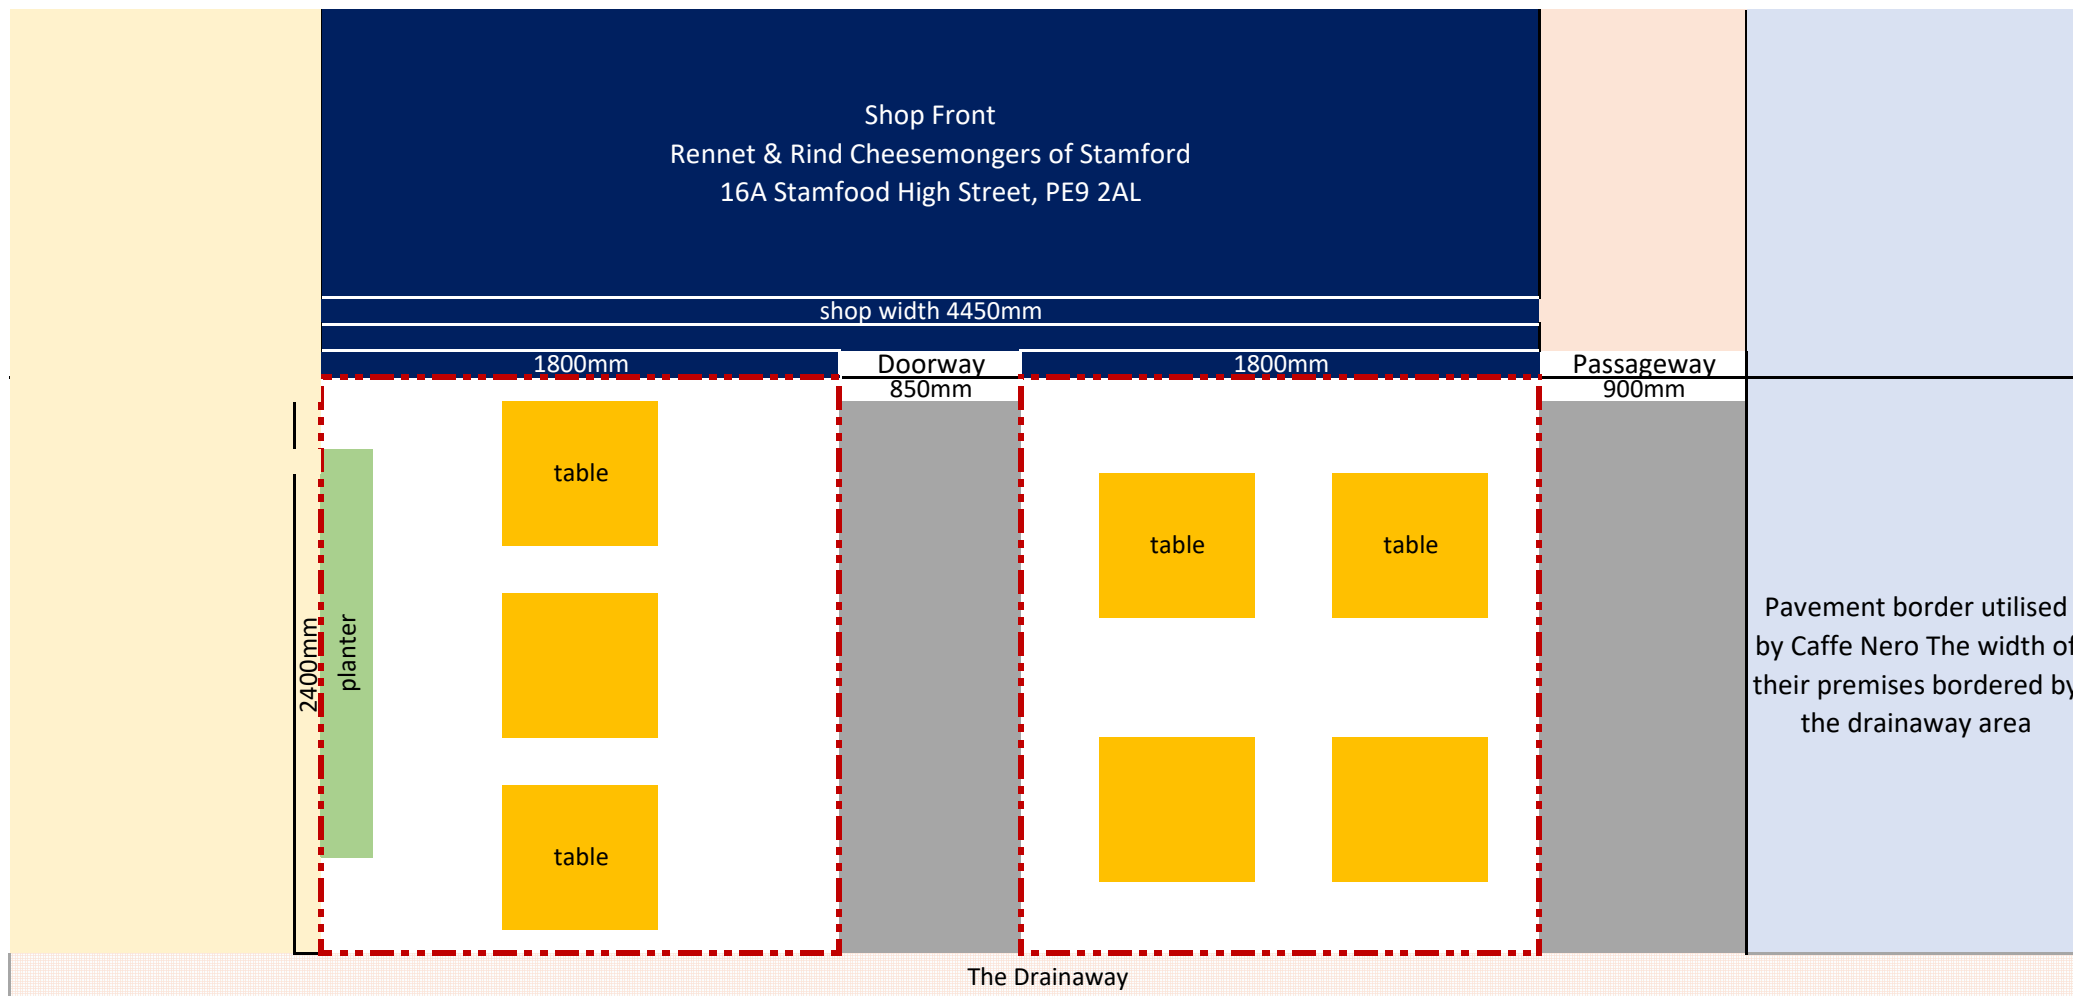

Rennet & Rind Cheesemongers of Stamford Cafe Pavement Licence Application

Drawing submission

Thursday 04 September 2026

Area being applied for to serve food and alcohol on the pavement directly outside the shop front - along the width of the shopfront and up to the drainaway paving - Cafe Pavement application area denoted in dotted red

Being sure to leave the shop doorway entrance and between the tables free and unobstructed for easy access and fire safety - fire escapes denoted in grey

7 x Tables

1 x Planter

Materials used will be wood and metal of a sympathetic and high quality construction