

BRIDGE FARM
TATTERSHALL
LINCOLN
LN4 4JG

f11d
LR27/DLC

5th July 1994

R.J.D. Procter Esq.,
The Chief Executive,
Lincolnshire County Council,
County Offices,
Lincoln. LN1 1YL.


Dear Mr. Procter,

Highways Act 1980 Section 3
Bridge Farm, Tattershall, Lincs.

I wish to renew the declaration made in July 1988 denying the existence of any footpaths over the land, subject to minor adjustments consequent upon the construction of the new A153 bridge over the River Witham by the Lincolnshire County Council.

I enclose four maps showing the land and wayleaves acquired by the LCC for highway purposes, and the land over which the highway was stopped up, and which then reverted to my ownership. This latter is now included in the declaration denying existence of footpaths.

Yours sincerely,

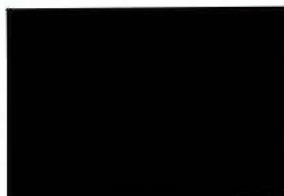

J.G. Porter

ENC.

Copy 6" map outlining Bridge Farm
Copy CPC 1:2500 E-12195-CP02
Copy Site Plan (1 of 1) D 12195-SR02
Copy Phase II Dwg D 13493 - 2


N.B. Up-to-date OS maps do not seem to be available locally yet

CHIEF EXECUTIVE

- 5 JUL 1994


LINCS. COUNTY COUN.

E-12195 -CP02

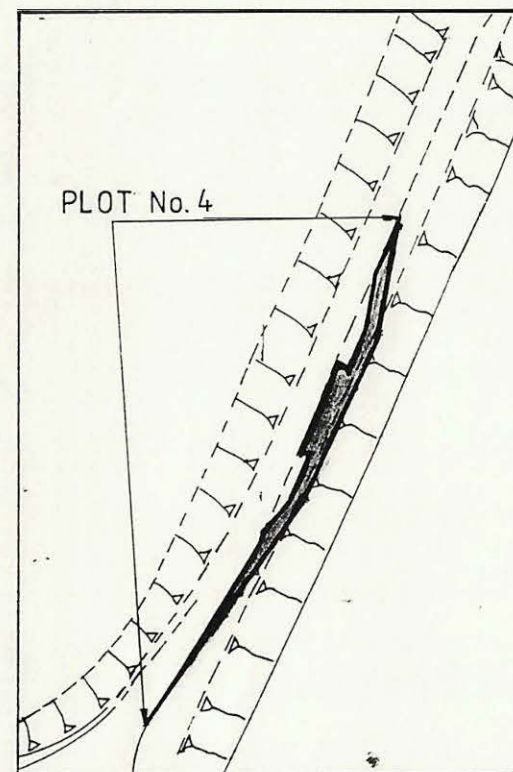

INSET PLOT No. 4

SCALE 1:1000

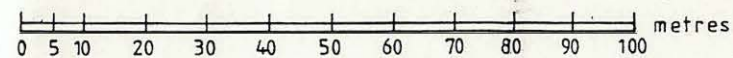


A.153 FROM SLEAFORD

PLOT 1
DOGDYKE
PL

O.S. Edition 1980 Sheet

MAP REFERRED
COMPULSORY

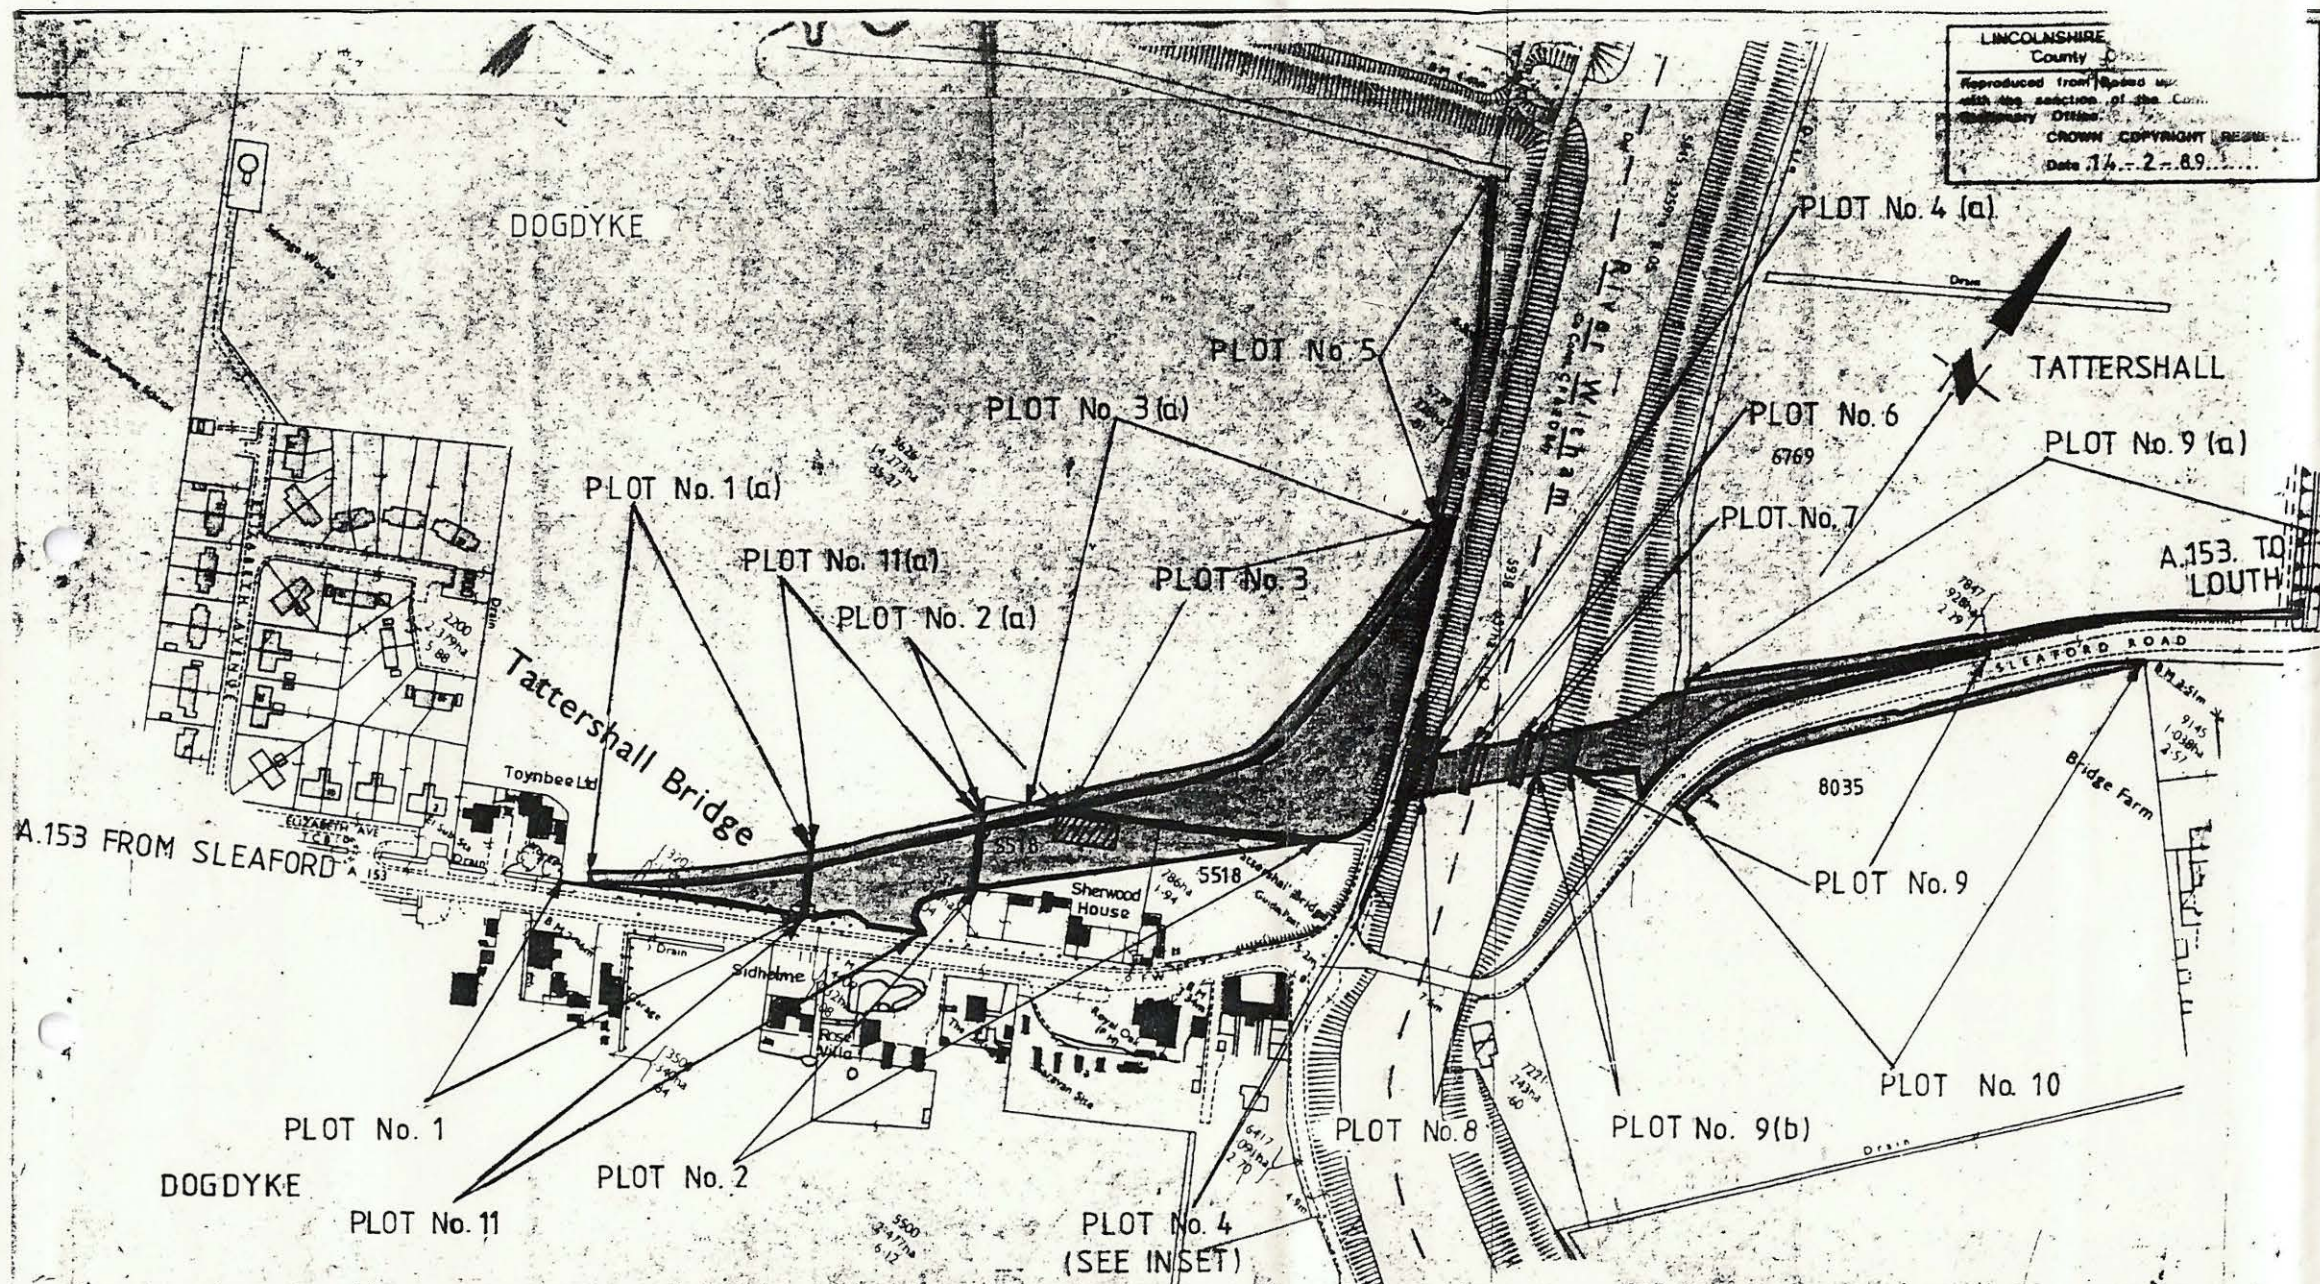

LINCOLNSHIRE
County
Reproduced from the 1980 edition of the
Ordnance Survey map
CROWN COPYRIGHT
Date 14.2.89

O.S. Edition 1980 Sheet TF 1956 Parishes of Dogdyke and Tattershall 1 sq. m = 1.196 sq. yds. Scale - 1:2500 0 10 50 100 150 200 metres

MAP REFERRED TO IN THE LINCOLNSHIRE COUNTY COUNCIL (TATTERSHALL BRIDGE)
COMPULSORY PURCHASE ORDER 1990

THE COMMON SEAL of LINCOLNSHIRE
COUNTY COUNCIL was hereunto
affixed in the presence of:
No. in Seal
Book
Authorised Officer

LINCOLNSHIRE COUNTY COUNCIL

(TATTERSHALL BRIDGE RECONSTRUCTION

HONINGTON to LOUTH A153 CLASSIFIED ROAD)

(SIDE ROADS) ORDER 1991

THESE PLANS DO NOT SHOW WIDTHS OR
CONSTRUCTION DETAILS

KEY.

ROUTE OF THE NEW CLASSIFIED ROAD


HIGHWAY TO BE IMPROVED

HIGHWAY TO BE STOPPED UP

ROUTE OF NEW HIGHWAY

PRIVATE MEANS OF ACCESS TO BE
STOPPED UP

ROUTE OF NEW MEANS OF ACCESS

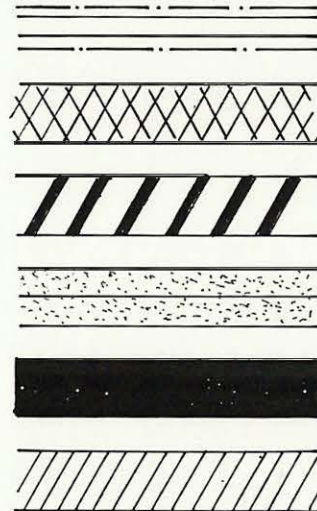

SITE PLAN

SCALE: 1:2500

PLANS REGISTRY


No. _____
Date _____

THE COMMON SEAL of LINCOLNSHIRE
COUNTY COUNCIL was hereunto
affixed in the presence of

S. D. A. Walker
Authorised Officer

No. in Seal
Book A 129

D-12195-SR02

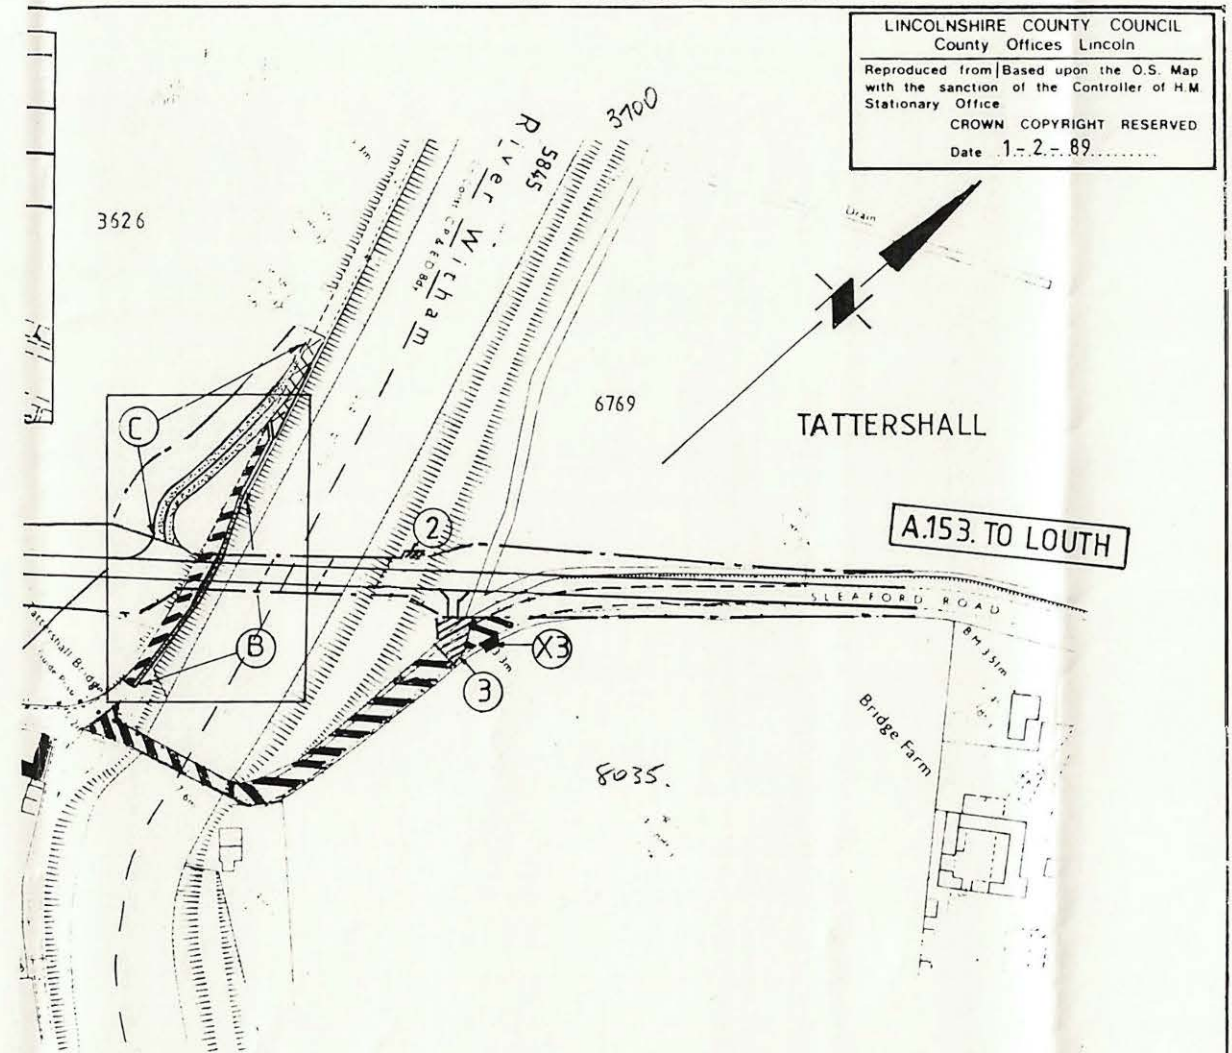

LINCOLNSHIRE COUNTY COUNCIL
County Offices Lincoln
Reproduced from the O.S. Map
with the sanction of the Controller of H.M.
Stationary Office
CROWN COPYRIGHT RESERVED
Date 1.2.89


LINCOLNSHIRE COUNTY COUNCIL
(TATTERSHALL BRIDGE RECONSTRUCTION
HONINGTON to LOUTH A153 CLASSIFIED ROAD)
(SIDE ROADS) ORDER 1991

SITE PLAN
(No. 1 of 1)

Scale
1:2500



ion 1980 Sheet TF 1956

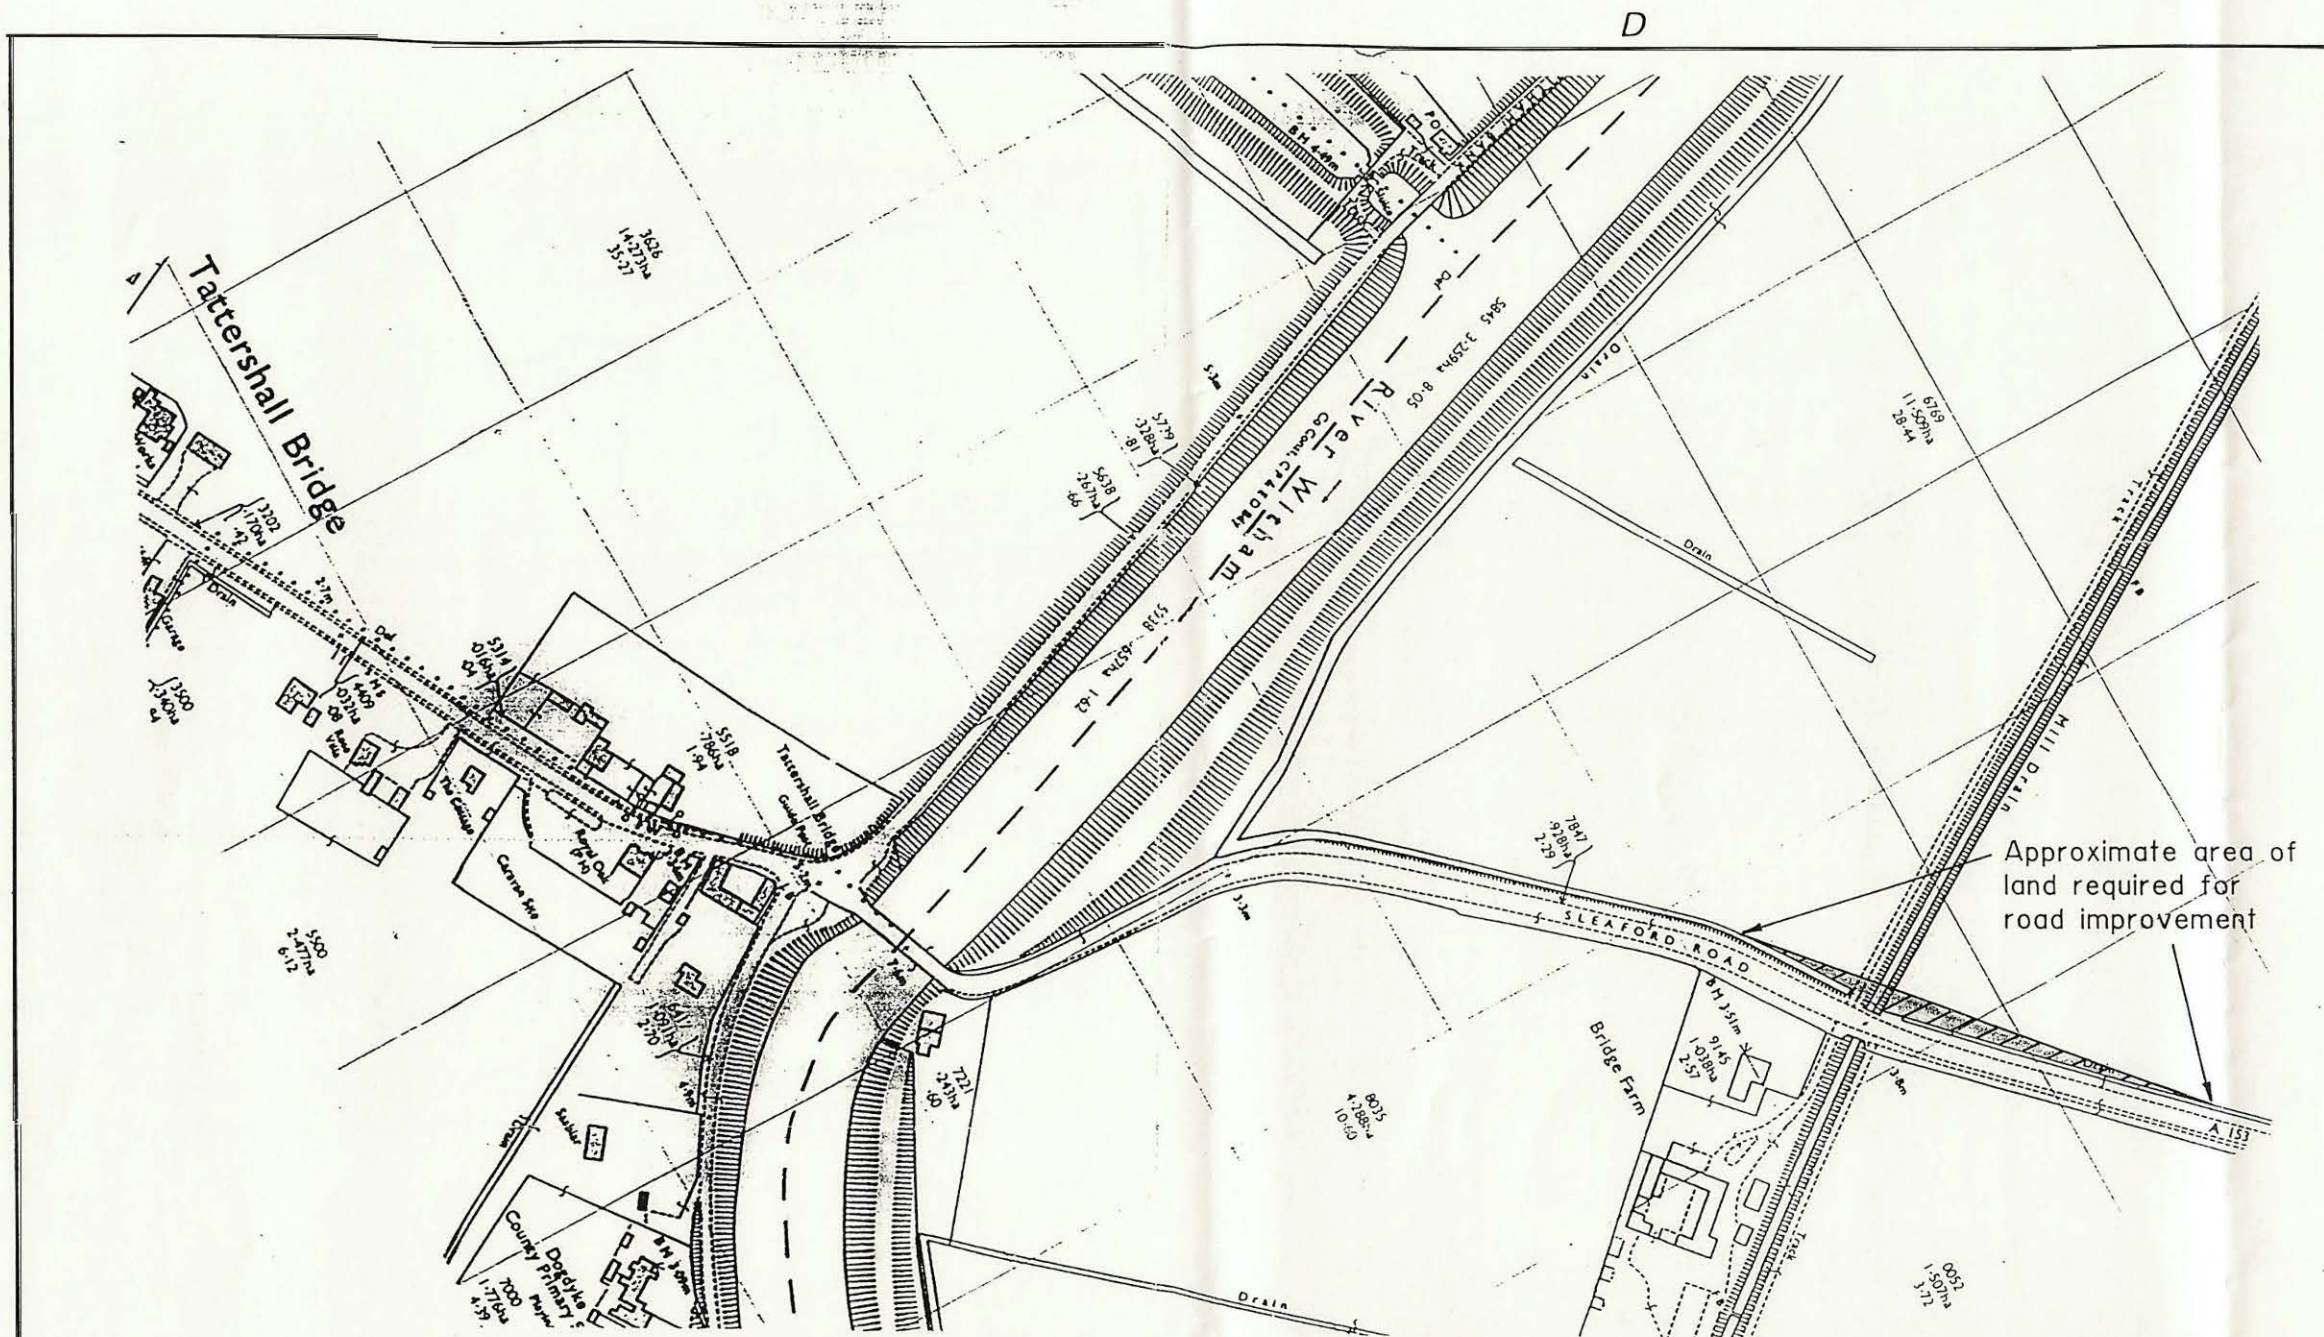

Lincolnshire

COUNTY COUNCIL

J. EMMERSON B.Sc. M.Sc. Ph.D
C.Eng. M.I.C.E.
DIRECTOR OF HIGHWAYS & PLANNING
LINCOLN
LN1 1DB

SCALE

1:2500

FILE	CORR.		
	SEC.		
		BY	DATE
APPROVED		B.T.	10/4/19
DRAWN			
TRACED			

AMENDMENTS

**DRAWING
NUMBER**

AI53 TATTERSHALL BRIDGE
IMPROVEMENT AT PORTERS BRIDGE

LAND REQUIRED

