

Public Notice

Notice is hereby given that Lincolnshire County Council proposes to grant a licence, under powers contained in the Business and Planning Act 2020.

Marie Riches gave notice on 23 October 2026 by applying to Lincolnshire County Council for a 'Pavement Licence' at: 406 High Street, Lincoln, LN5 7TE known as M&M's Cafe Bistro.

The application is for:

- Tables: 4
- Chairs: 2
- Patio heaters: 0
- Parasols or umbrellas: 0
- Planters: 0
- Litter bins: 0
- Barriers or balustrades: 0
- Sales counters: 0

In an enclosure measuring:

- Length in metres: 5.6
- Width in metres: 1.2

Between the following hours:

- Monday: 8am to 3pm
- Tuesday: 8am to 3pm
- Wednesday: 8am to 3pm
- Thursday: 8am to 4pm
- Friday: 8am to 4pm
- Saturday: 8am to 3pm
- Sunday: closed

Public consultation will end in 14 days.


[Please use this link to provide feedback](#)

Reference number: PCL000454

Access code: uMq-8MF-h4n

FURNITURE PLAN - PAVEMENT CAFE LICENCE

M&M Cafe Bistro, 406 High Street, Lincoln, LN5 7TE | Application ref: PCL000454

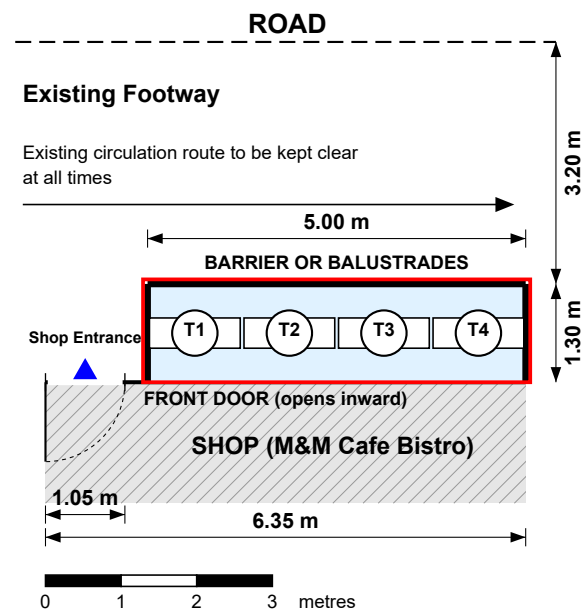

Proposed External Seating Area Plan Scale 1:100

KEY & SCHEDULE OF FURNITURE

Licensed area	5.00 m x 1.30 m (6.5 sq m)
Seating	4 no. 2-seater tables (T1-T4)
Tables	Round, 0.60 m dia
Chairs	8 no. (2 per table), 0.40 m sq
Barriers	Front and both ends of area; shopfront forms rear boundary
Umbrellas / heaters	None
Clear footway to kerb	3.20 m
Door	1.05 m, opens inward

- Barrier
- Licensed area (red line)

Scale: 1:100 @ A4 landscape

Applicant: Marie Riches
Premises: 406 High Street, Lincoln, LN5 7TE
Application ref: PCL000454
Date: 4 October 2026
All dimensions in metres. Print at 100% (no scaling).



Front Elevation






UK
Map
Centre

Products

£0.00 inc VAT

 **Aerial
View**

Coverage in Red Box- HEIGHT DATA is optional
OS Copyright

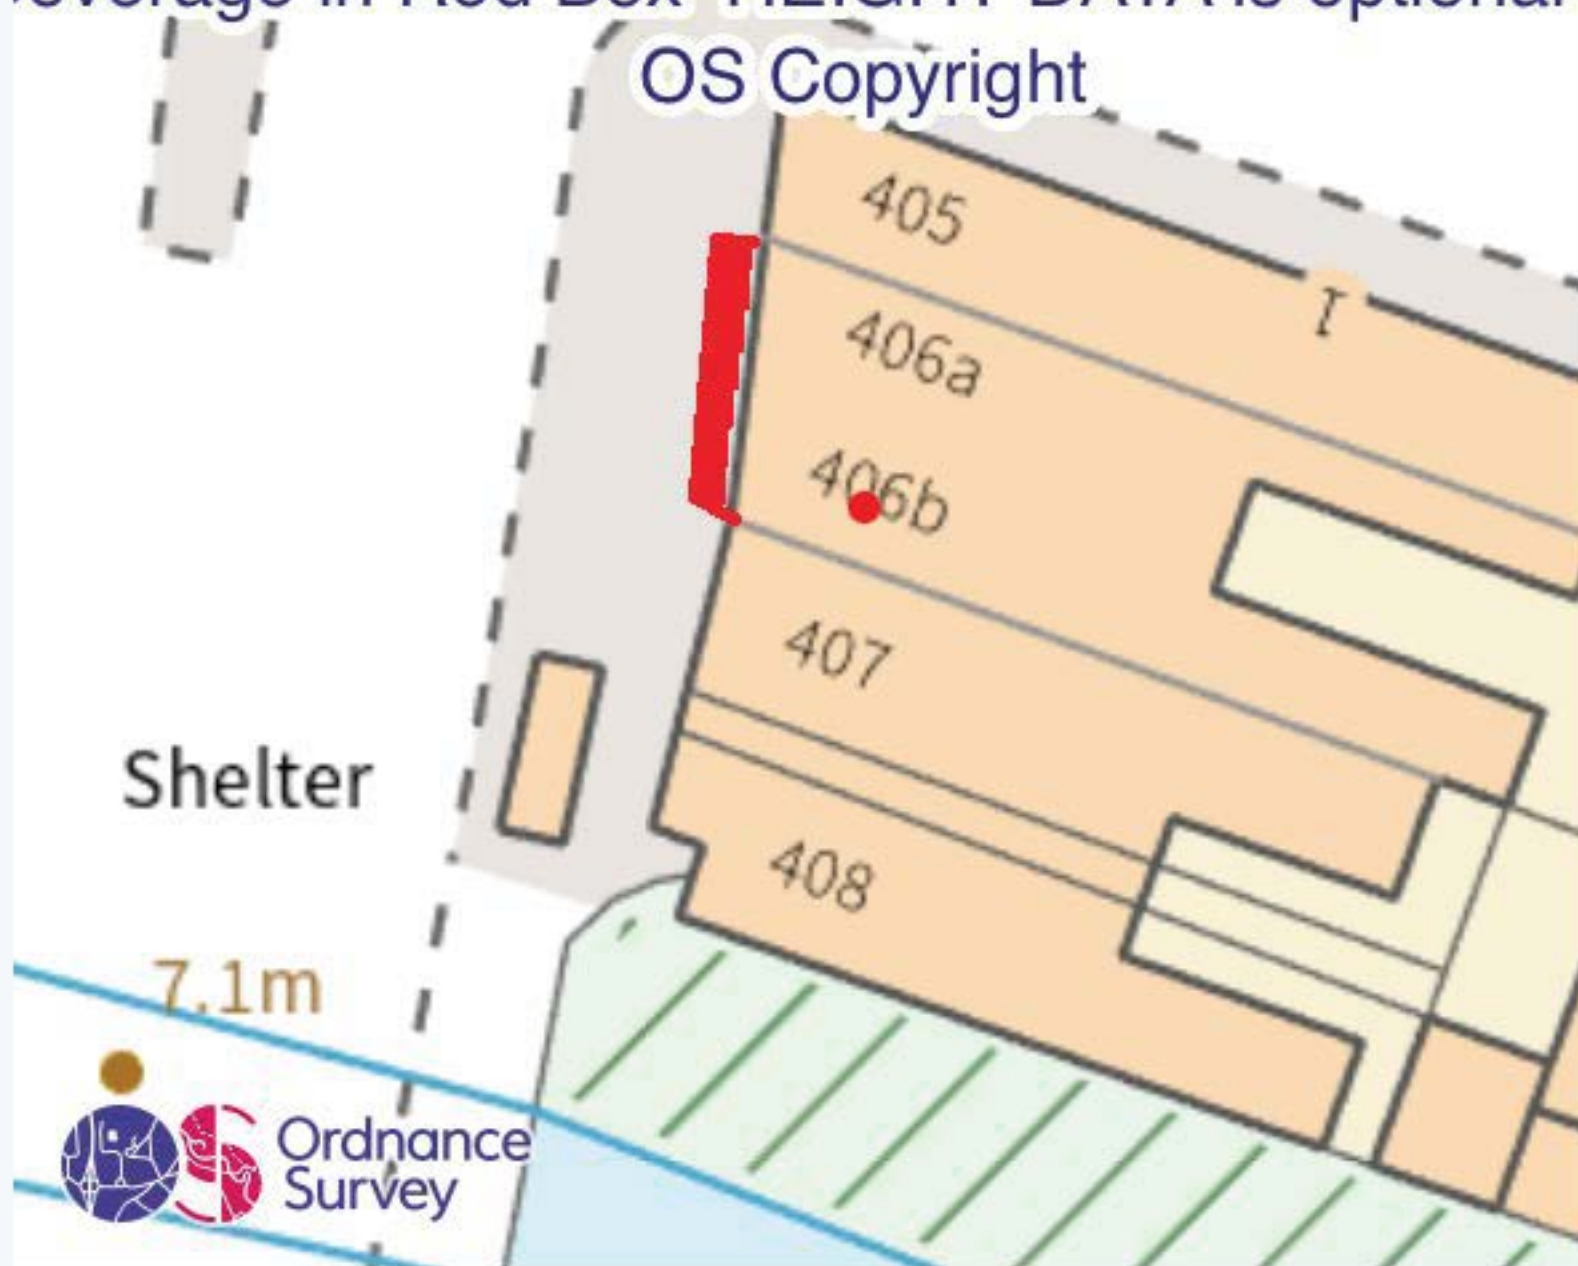

Business premises

