ROAD TRAFFIC REGULATION ACT 1984

LINCOLNSHIRE COUNTY COUNCIL

(METHERINGHAM – PRINCE'S STREET)

(REVOCATION OF WAITING) AMENDMENT ORDER 2026

THE LINCOLNSHIRE COUNTY COUNCIL in exercise of its powers under Sections 1, 2(1) and (2), 3, 4, 5, 32, 35, 45, 46, 49, 53,124 and Part IV of Schedule 9 of the Road Traffic Regulation Act 1984 (the Act of 1984) as amended and the Traffic Management Act 2004 (the Act of 2004) and of all other enabling powers, and after consultation with the Chief Officer of Police in accordance with Part III of Schedule 9 to the Act of 1984, hereby makes the following Order.

1. This Order shall come into operation on 20 and may be cited as the Lincolnshire County Council (Metheringham – Prince's Street) (Revocation of Waiting) Amendment Order 2026

2. The Lincolnshire County Council (Prohibition and Restriction of Waiting and Loading and Parking Places) (Civil Enforcement and Consolidation) Order 2012 Plans including the key (the 'Plans') are incorporated into this Order.

3. Plan TF068613 of the Lincolnshire County Council (Prohibition and Restriction of Waiting and Loading and Parking Places) (Civil Enforcement and Consolidation) Order 2012 shall be amended.

4. Any restriction or requirement made or having effect as if made under the Act of 1984 or any other enactment is hereby revoked insofar as it relates to the length and sides of road specified in this Order.

DRAFT

5. The prohibition imposed by this Order shall be in addition to and not in derogation from any restriction or requirement imposed by any regulations made or having effect as if made under the Act of 1984 or by or under any other enactment.

THE COMMON SEAL of the LINCOLNSHIRE)
COUNTY COUNCIL was hereunto affixed)
in the presence of:-)

Authorised Officer

DRAFT

DATED -

DRAFT

LINCOLNSHIRE COUNTY COUNCIL

(METHERINGHAM – PRINCE'S STREET)

(REVOCATION OF WAITING)

AMENDMENT ORDER 2026

A Gutherson

Director for Place

Lincolnshire County Council

County Offices

Lincoln

LINCOLNSHIRE COUNTY COUNCIL
(METHERINGHAM – PRINCE'S STREET)
(REVOCATION OF WAITING) AMENDMENT ORDER 2026

STATEMENT OF REASONS

- Lincolnshire County Council recently received a request to review the waiting restrictions at the above location.

- Investigations have shown that the existing waiting restrictions have not achieved the intended objectives and have generated a number of unintended concerns, including an increase in vehicle speeds along the affected section of road.
  .
- Therefore, it is proposed to revoke waiting as set out on the plans to the Order.

- The Chief Constable, Metheringham Parish Council and North Kesteven District Council have been consulted, along with other local groups/companies.

Lincolnshire
COUNTY COUNCIL

PUBLIC NOTICE

LINCOLNSHIRE COUNTY COUNCIL
(METHERINGHAM – PRINCE'S STREET)
(REVOCATION OF WAITING) AMENDMENT ORDER 2026


NOTICE IS HEREBY GIVEN that the Lincolnshire County Council propose to make an Order under their powers contained in the Road Traffic Regulation Act 1984, the effect of which will be to revoke the 'No waiting at any time' restrictions outside numbers 1 – 9 Princes Street, Metheringham.

A copy of the plan showing the lengths of road concerned along with a Statement of Reasons for proposing to make the Order may be inspected on our website: www.lincolnshire.gov.uk/trafficorders

If you are unable to view our website the documents can be supplied to you by contacting us using the contact details below or calling our Customer Service Centre on 01522 782070 during office hours.

You may also be able to view these documents at the offices of North Kesteven District Council, during normal office hours.

Objections or representations to the proposals, together with the grounds on which they are made, must be made in writing to Chief Executive - Lincolnshire County Council, Lancaster House, 36 Orchard Street, Lincoln, LN1 1XX or Email: TRO@lincolnshire.gov.uk (For the attention of: Miss K Fraser, Traffic Orders Section) by **Monday 21st December 2026**

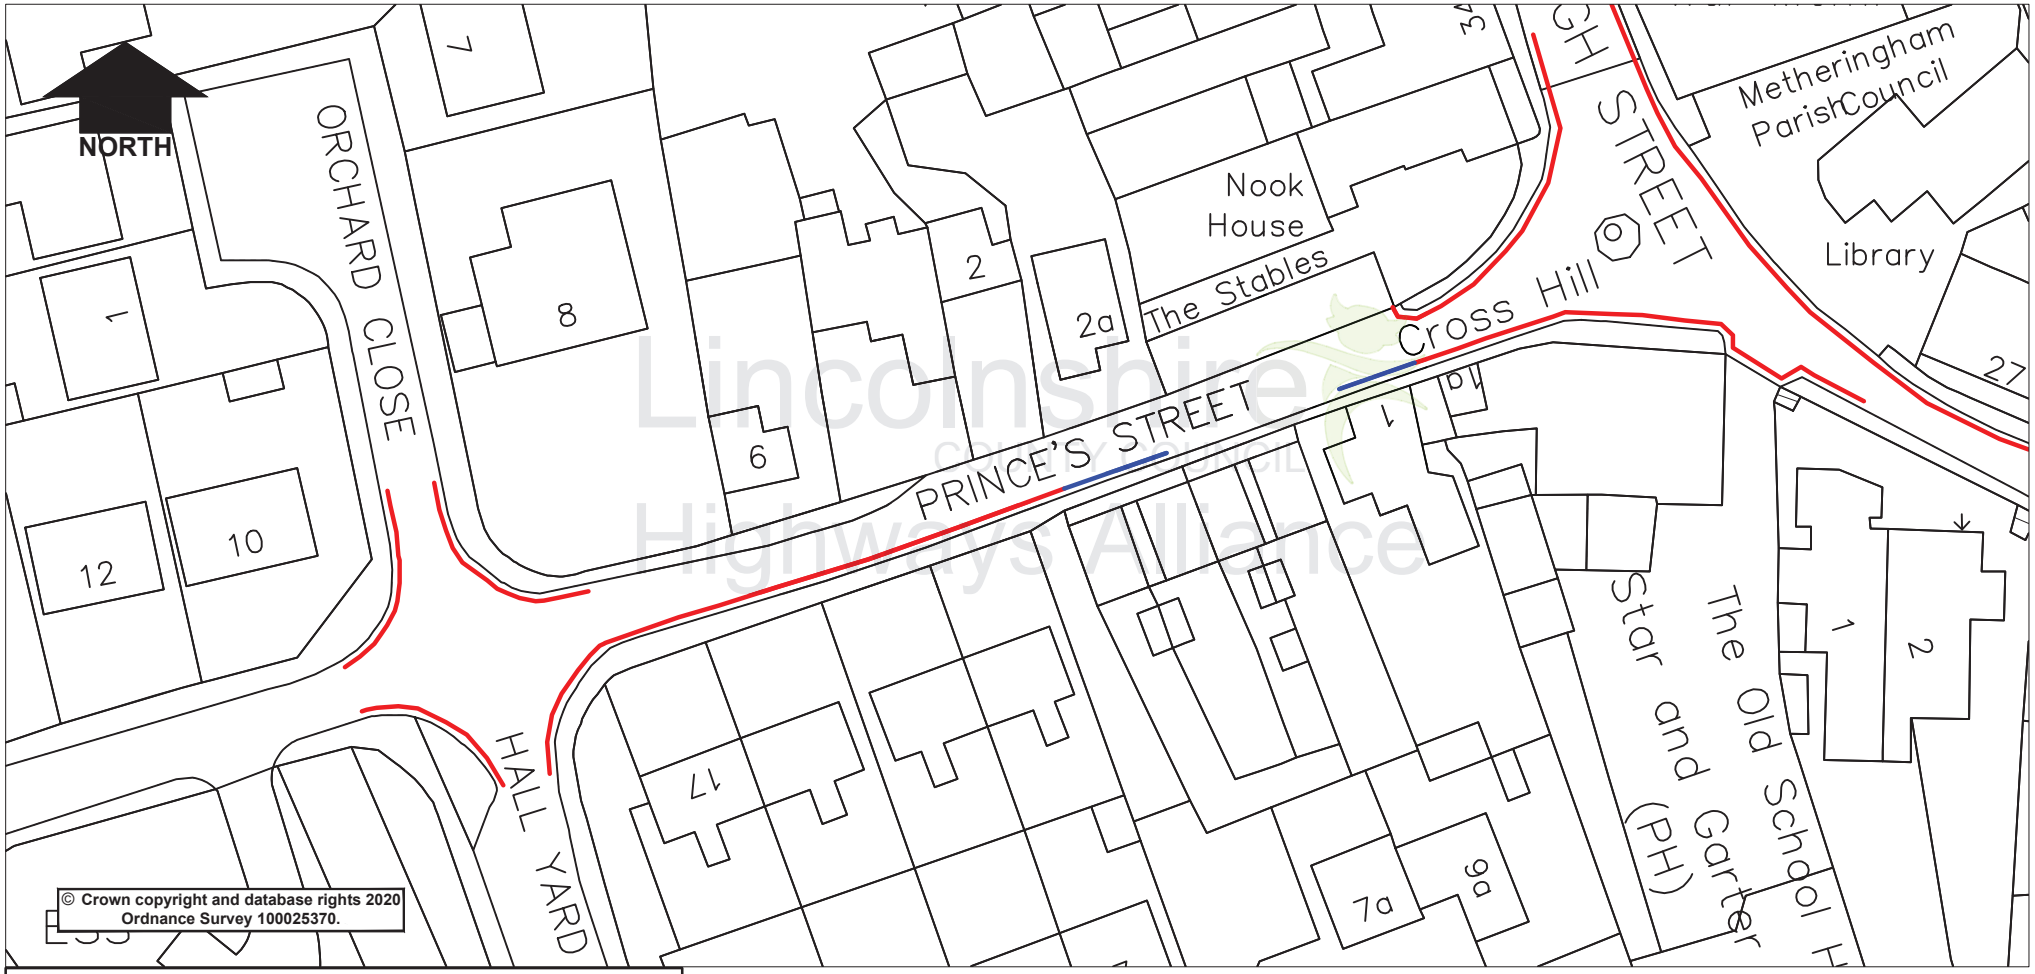

Key:

- Proposed Revocation of 'No Waiting At Any Time'
- Existing Restrictions to remain

Rev.	Description	Drawn	Ch'kd	Auth	Date

Lincolnshire COUNTY COUNCIL
Highways Alliance
Lancaster House, 36 Orchard Street, Lincoln, LN1 1YZ

Project: Prince's Street, Metheringham		Drawn: KF	Date: Sep 2026
Status	Project No.: 608	Ch'kd	Date
Drawing Title: Proposed Revocation of 'No waiting at any time'		Auth	Traced
Drawing No.: H/KF/608/001		Rev.: 0	Scale: NTS @A4

A4

Sep 10,2026 - 12:10pm X:\common\Traffic Regulation Orders\Schemes Master Folder DO NOT CHANGE 23-24\001-1000 Waiting Restrictions\608 Princes Street, Metheringham\CAD\CAD.dwg