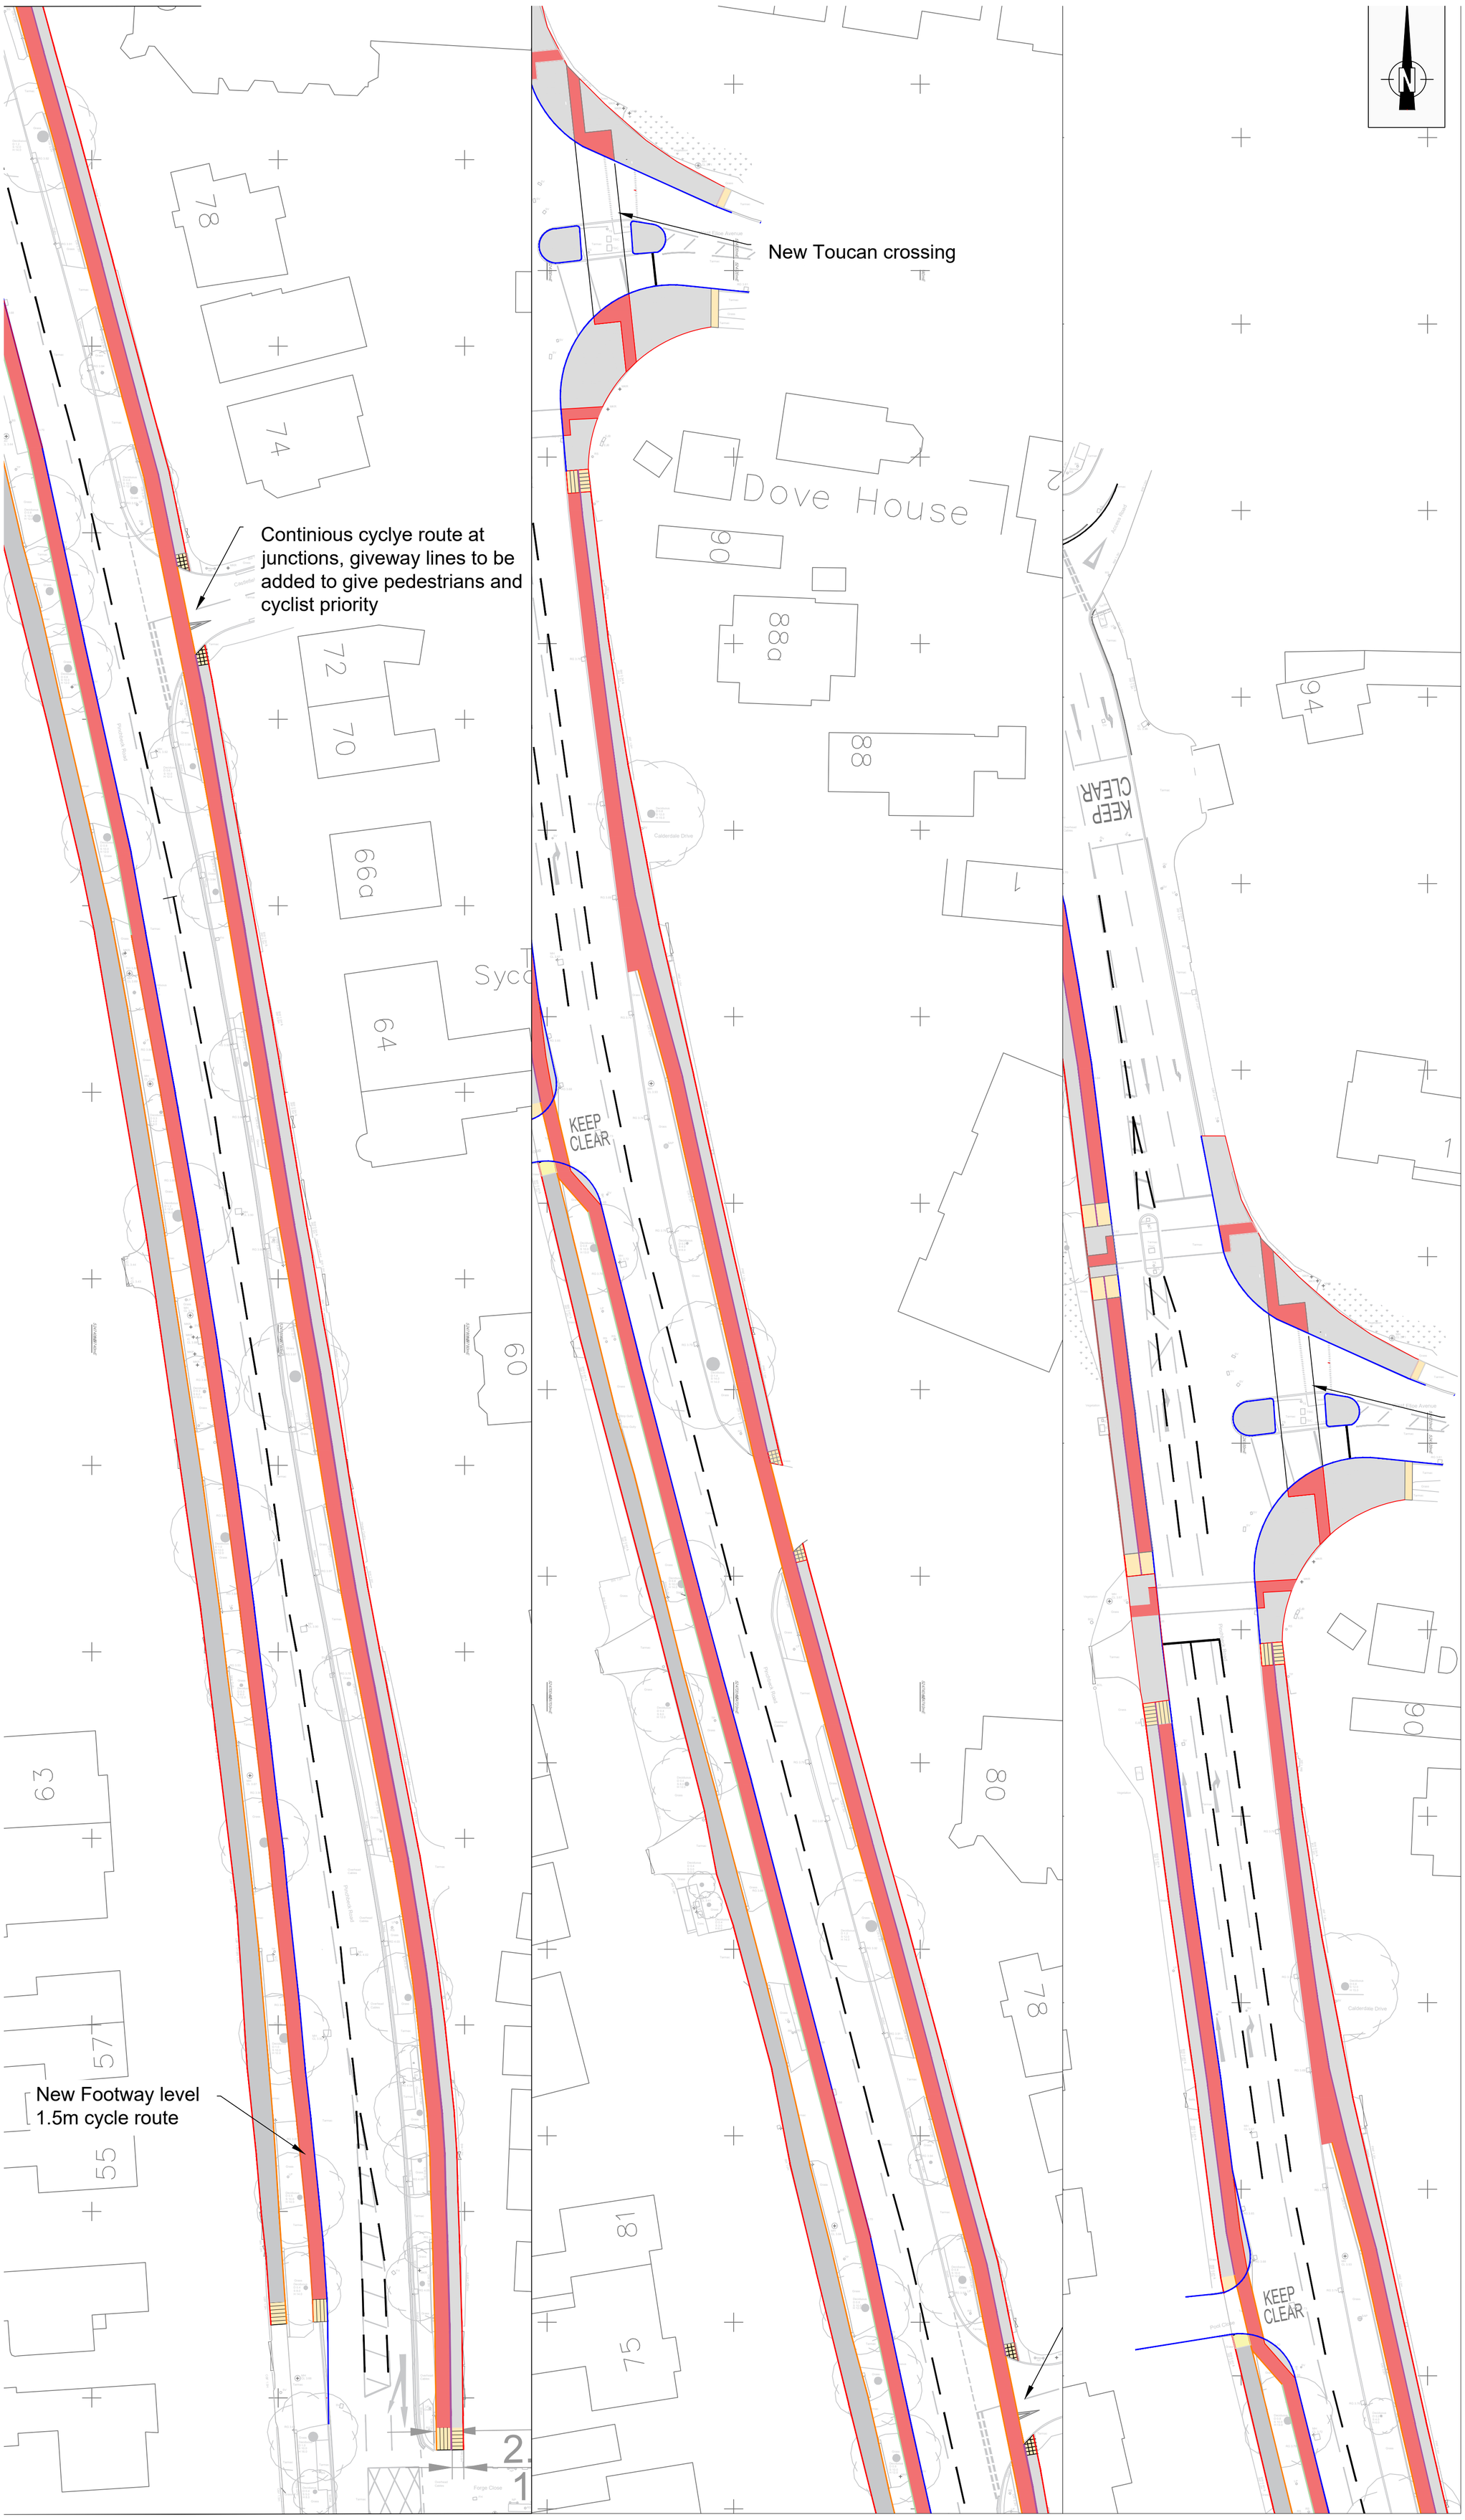
New Toucan crossing
Continious cyclye route at junctions, giveway lines to be added to give pedestrians and cyclist priority
New Footway level 1.5m cycle route
Dove House
KEEP CLEAR
KEEP CLEAR
KEEP CLEAR
N
Key
Highway Boundary
Proposed Kerb
Proposed Edging
Proposed Dermacation Blocks
New Footway
New Cycleway